PPN 04-00-099-000

MAP Pg 09-00-099 A

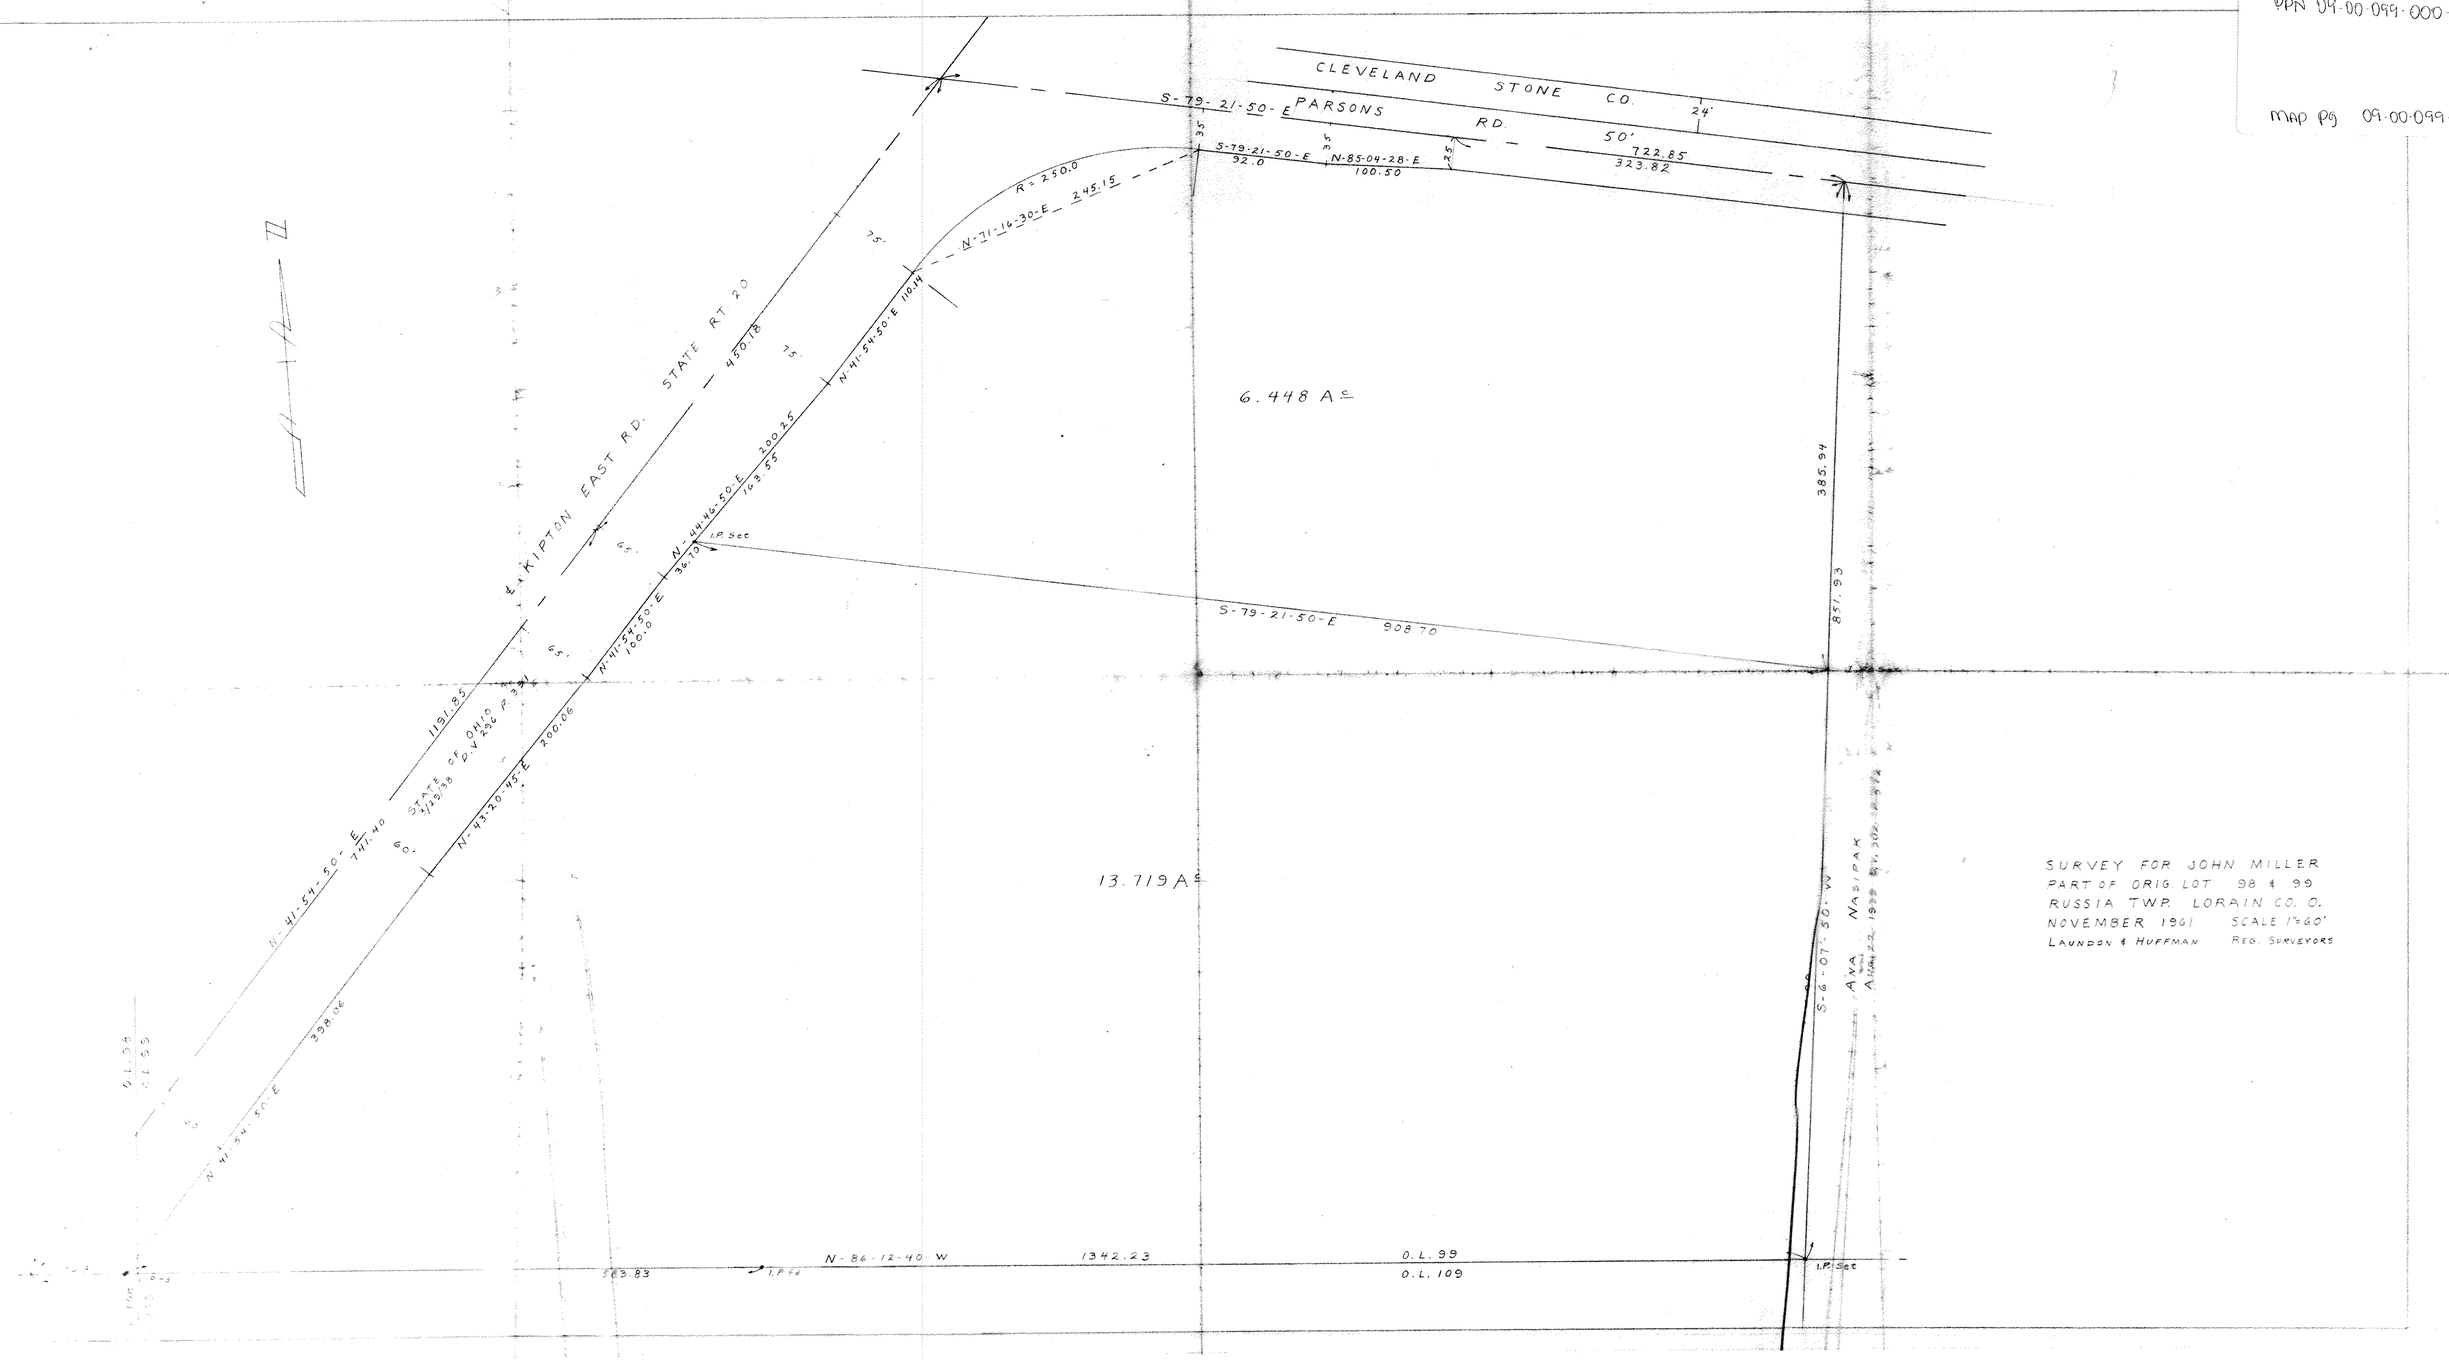

SURVEY FOR JOHN MILLER
PART OF ORIG. LOT 98 & 99
RUSSIA TWP. LORAIN CO. O.
NOVEMBER 1961 SCALE 1"=60'
LAUNDON & HUFFMAN REG. SURVEYORS