10-00-014.000
10-00-015-101
10-00-014-D
10-00-015-A

PPN 10-00-014.000 ???
10-00-015.101 ???

Map Pg 10-00-014-D
10-00-015 A

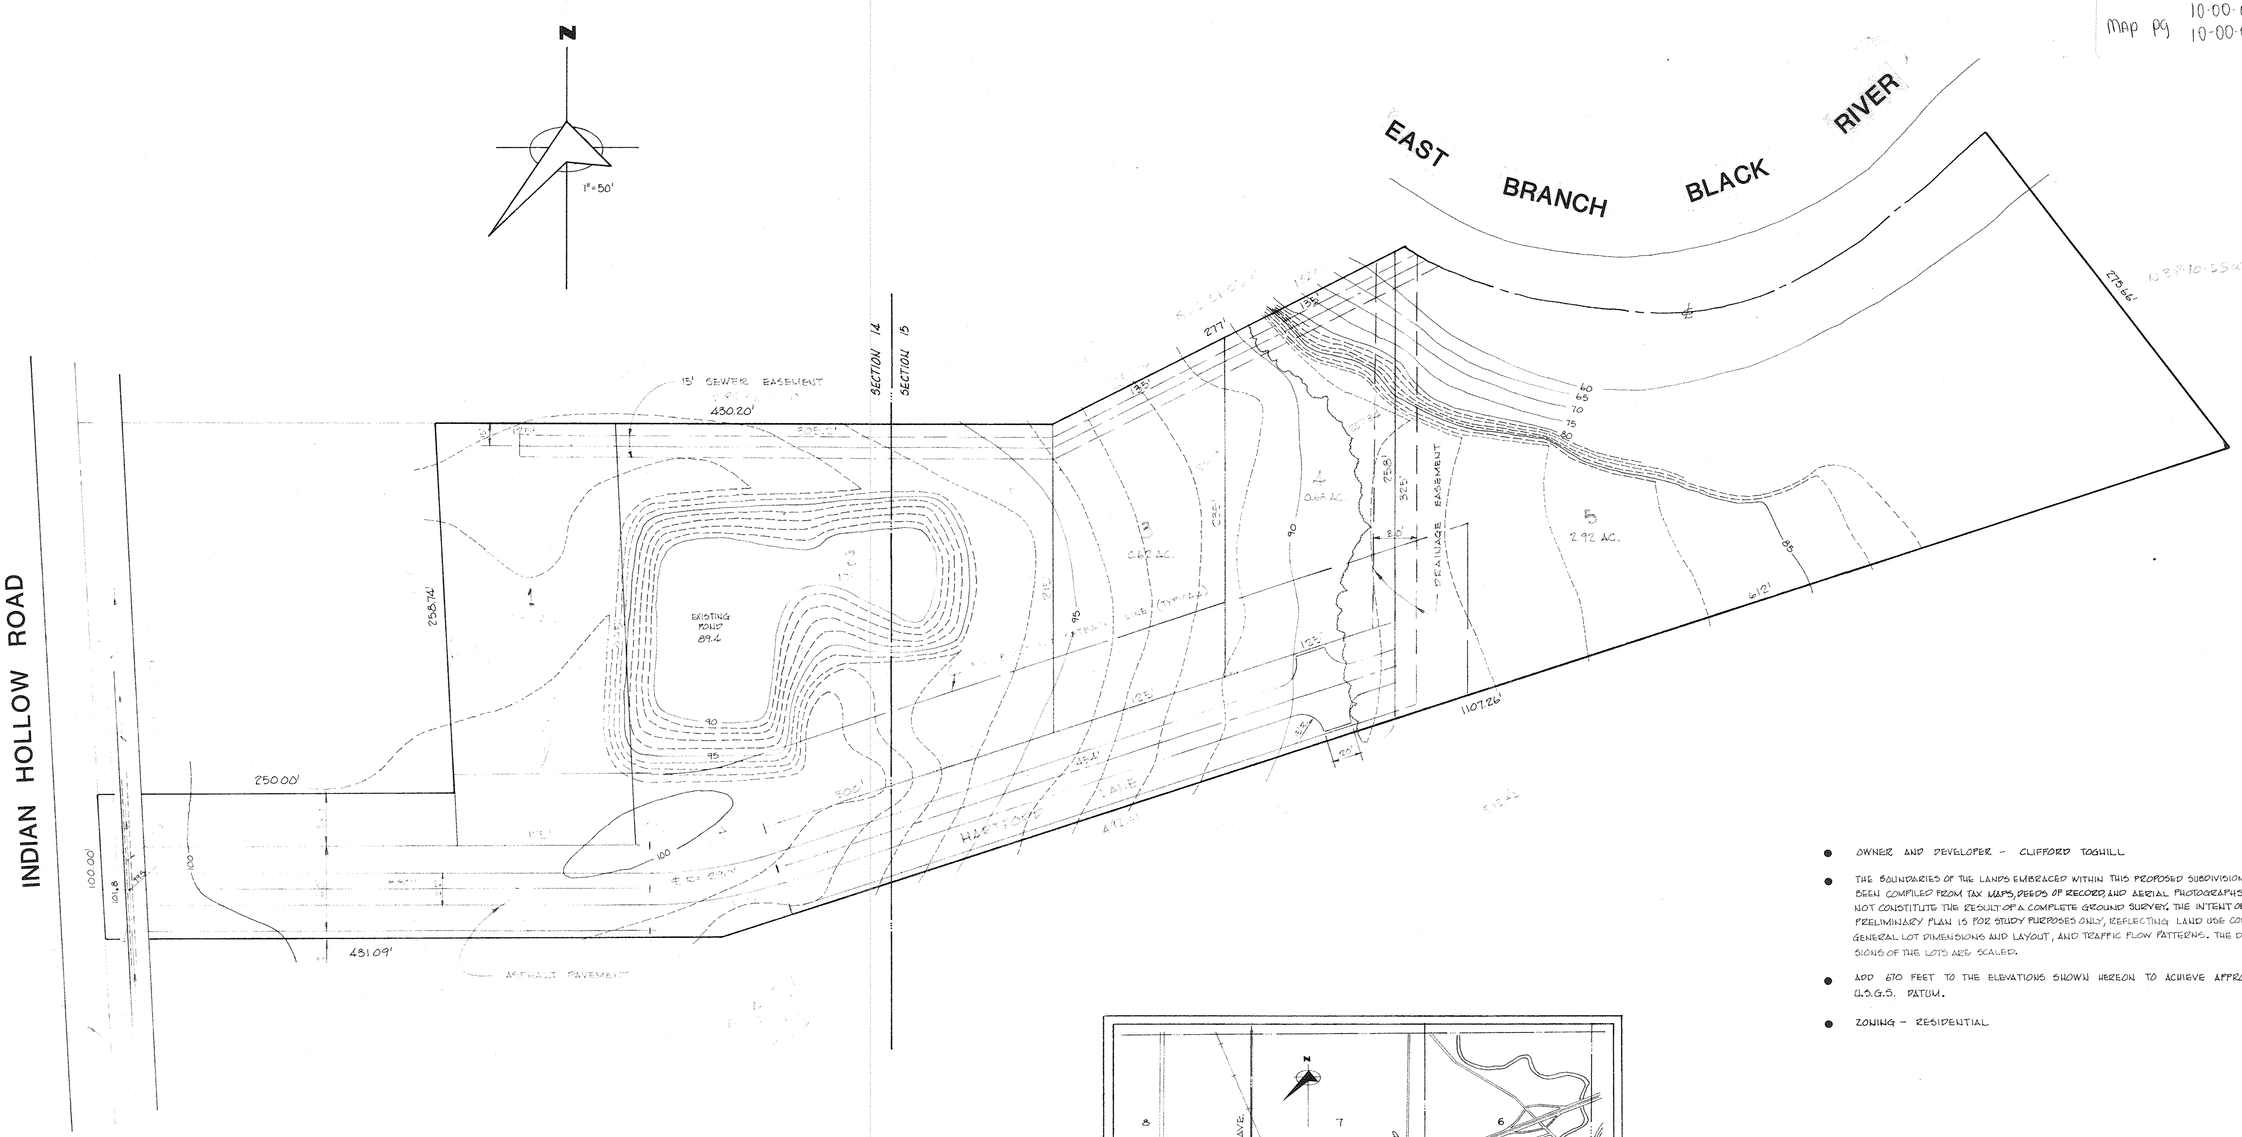

- OWNER AND DEVELOPER - CLIFFORD TOGHILL
- THE BOUNDARIES OF THE LANDS EMBRACED WITHIN THIS PROPOSED SUBDIVISION HAVE BEEN COMPILED FROM TAX MAPS, DEEDS OF RECORD, AND AERIAL PHOTOGRAPHS AND DO NOT CONSTITUTE THE RESULT OF A COMPLETE GROUND SURVEY. THE INTENT OF THIS PRELIMINARY PLAN IS FOR STUDY PURPOSES ONLY, REFLECTING LAND USE CONCEPT, GENERAL LOT DIMENSIONS AND LAYOUT, AND TRAFFIC FLOW PATTERNS. THE DIMENSIONS OF THE LOTS ARE SCALED.
- ADD 670 FEET TO THE ELEVATIONS SHOWN HEREON TO ACHIEVE APPROXIMATE U.S.G.S. DATUM.
- ZONING - RESIDENTIAL

Hartford Glen

PROPOSED SUBDIVISION

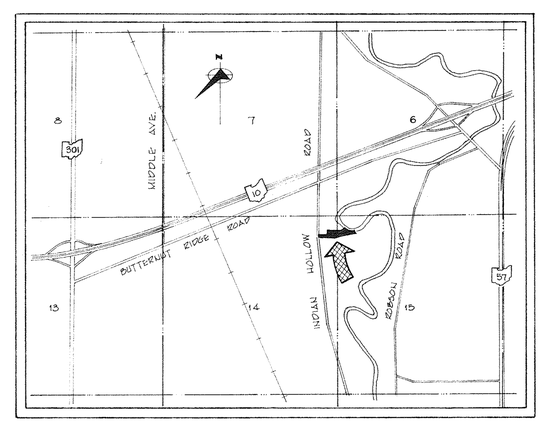

KEY MAP

NO SCALE

Michael G. Hura and Associates
4560 LIBERTY AVENUE, VERMILION, OHIO
A Division of National Survey Service, Inc.

ENGINEERING
SURVEYING
IMAGINATION

PREPARED FOR CLIFFORD TOGHILL

PRELIMINARY PLAN

PARTS OF ORIGINAL CARLISLE TOWNSHIP SECTIONS 14 & 15

LORAIN COUNTY, OHIO

DATE	NOV. 1979
DRAWN	P.A.R.
SCALE	1"=50'
CHECKED	
REFERENCE Nº	

REVISION Nº	DATE	DESCRIPTION

DRAWING Nº

SHEET 1 OF 1