TOTAL AREA = 15.76815 ACRES
TAKE AREA = 15.76815 ACRES
REMAINDER = 0.00000 ACRES

PPN 06-23-020.000

MAP PG 6-31 44

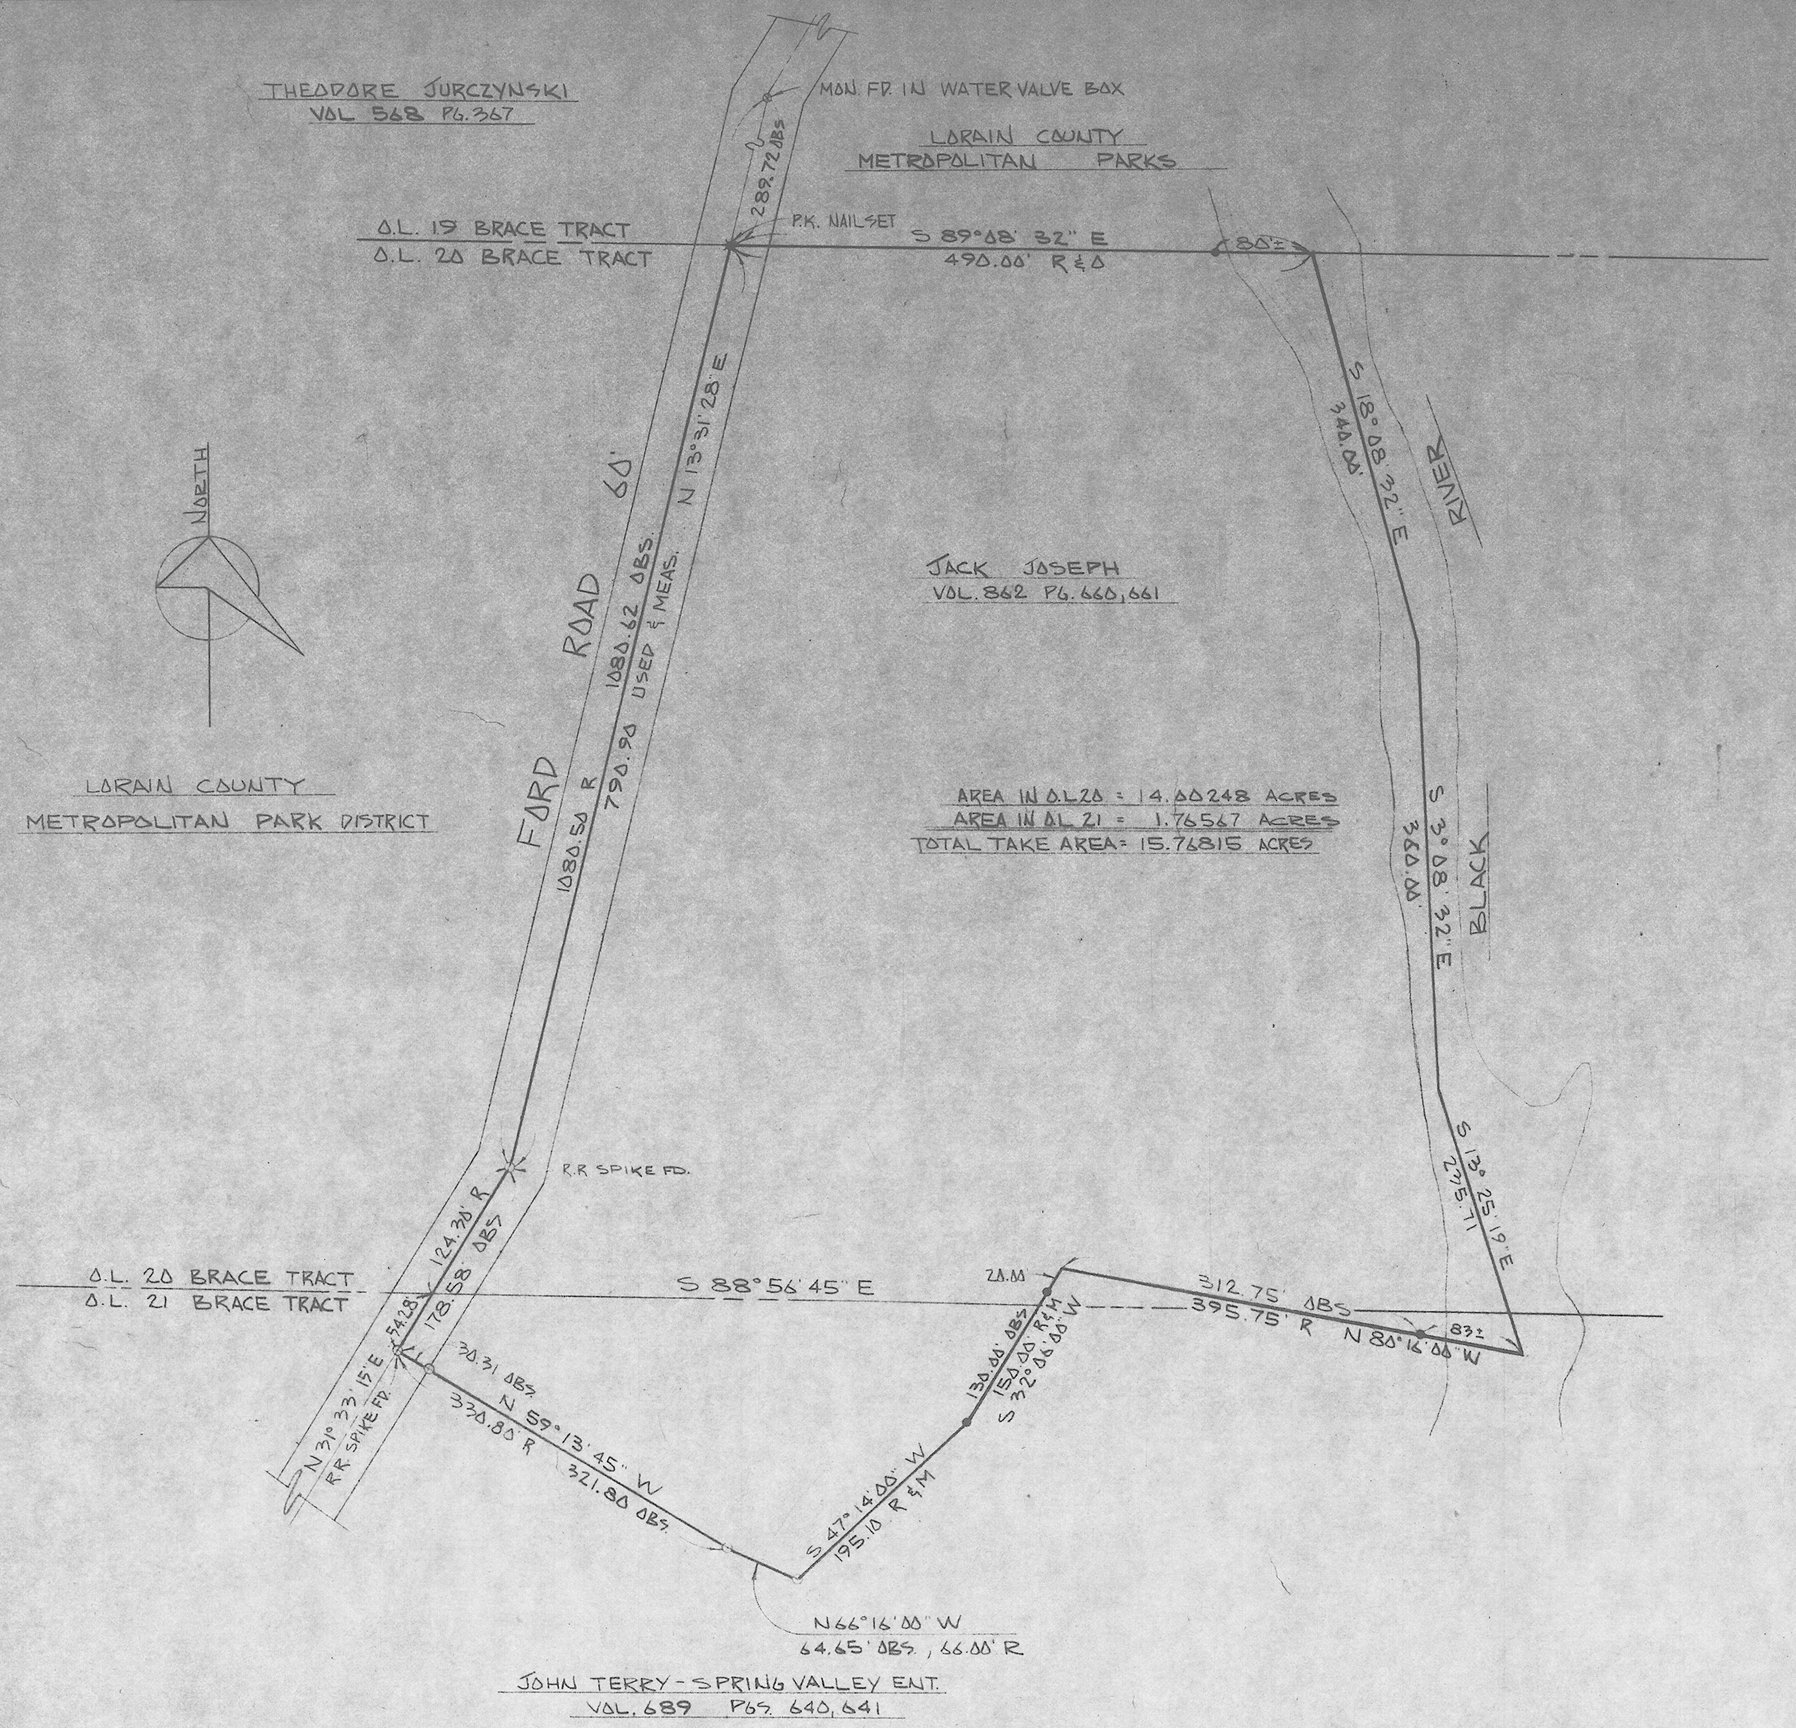

LEGEND
IRON PIN FOUND - - - - - ○
IRON PIN SET - - - - - - ●
RECORD - - - - - - - - R
MEASURED - - - - - - - M
OBSERVED - - - - - - - OBS.

RECEIVED FEB 2 1978 LORAIN COUNTY METROPOLITAN PARK DISTRICT

STATE OF OHIO JOHN L. MENO 3662 REGISTERED SURVEYOR

LORAIN COUNTY METROPOLITAN PARKS
LAND ACQUISITION SURVEY
JACK JOSEPH PROPERTY
ELYRIA TOWNSHIP

SCHAFER, HURA & ASSOCIATES, INC.
ENGINEERS AND SURVEYORS
4370 OBERLIN AVE.
LORAIN, OHIO

NBR 56

ORIGINAL LOT	20, 21 BRACE	DATE	1-30-73
TOWNSHIP	ELYRIA	SCALE	1" = 100'
CITY OF		FIELD BOOK	219 PGS 100-105
COUNTY OF	LORAIN	DRAWN BY	JFR
STATE OF	OHIO	CHECKED BY	J.L.M.
W. O.	1685-36	FILE NO.	6-BRACE-20, 21