TOTAL AREA =	3.2678
TAKING AREA =	2.3643
REMAINING AREA =	0.9035

6-11
06-22-010-000-016

PPN 06-22-010-000-016
017

MAP PG 6-11 44

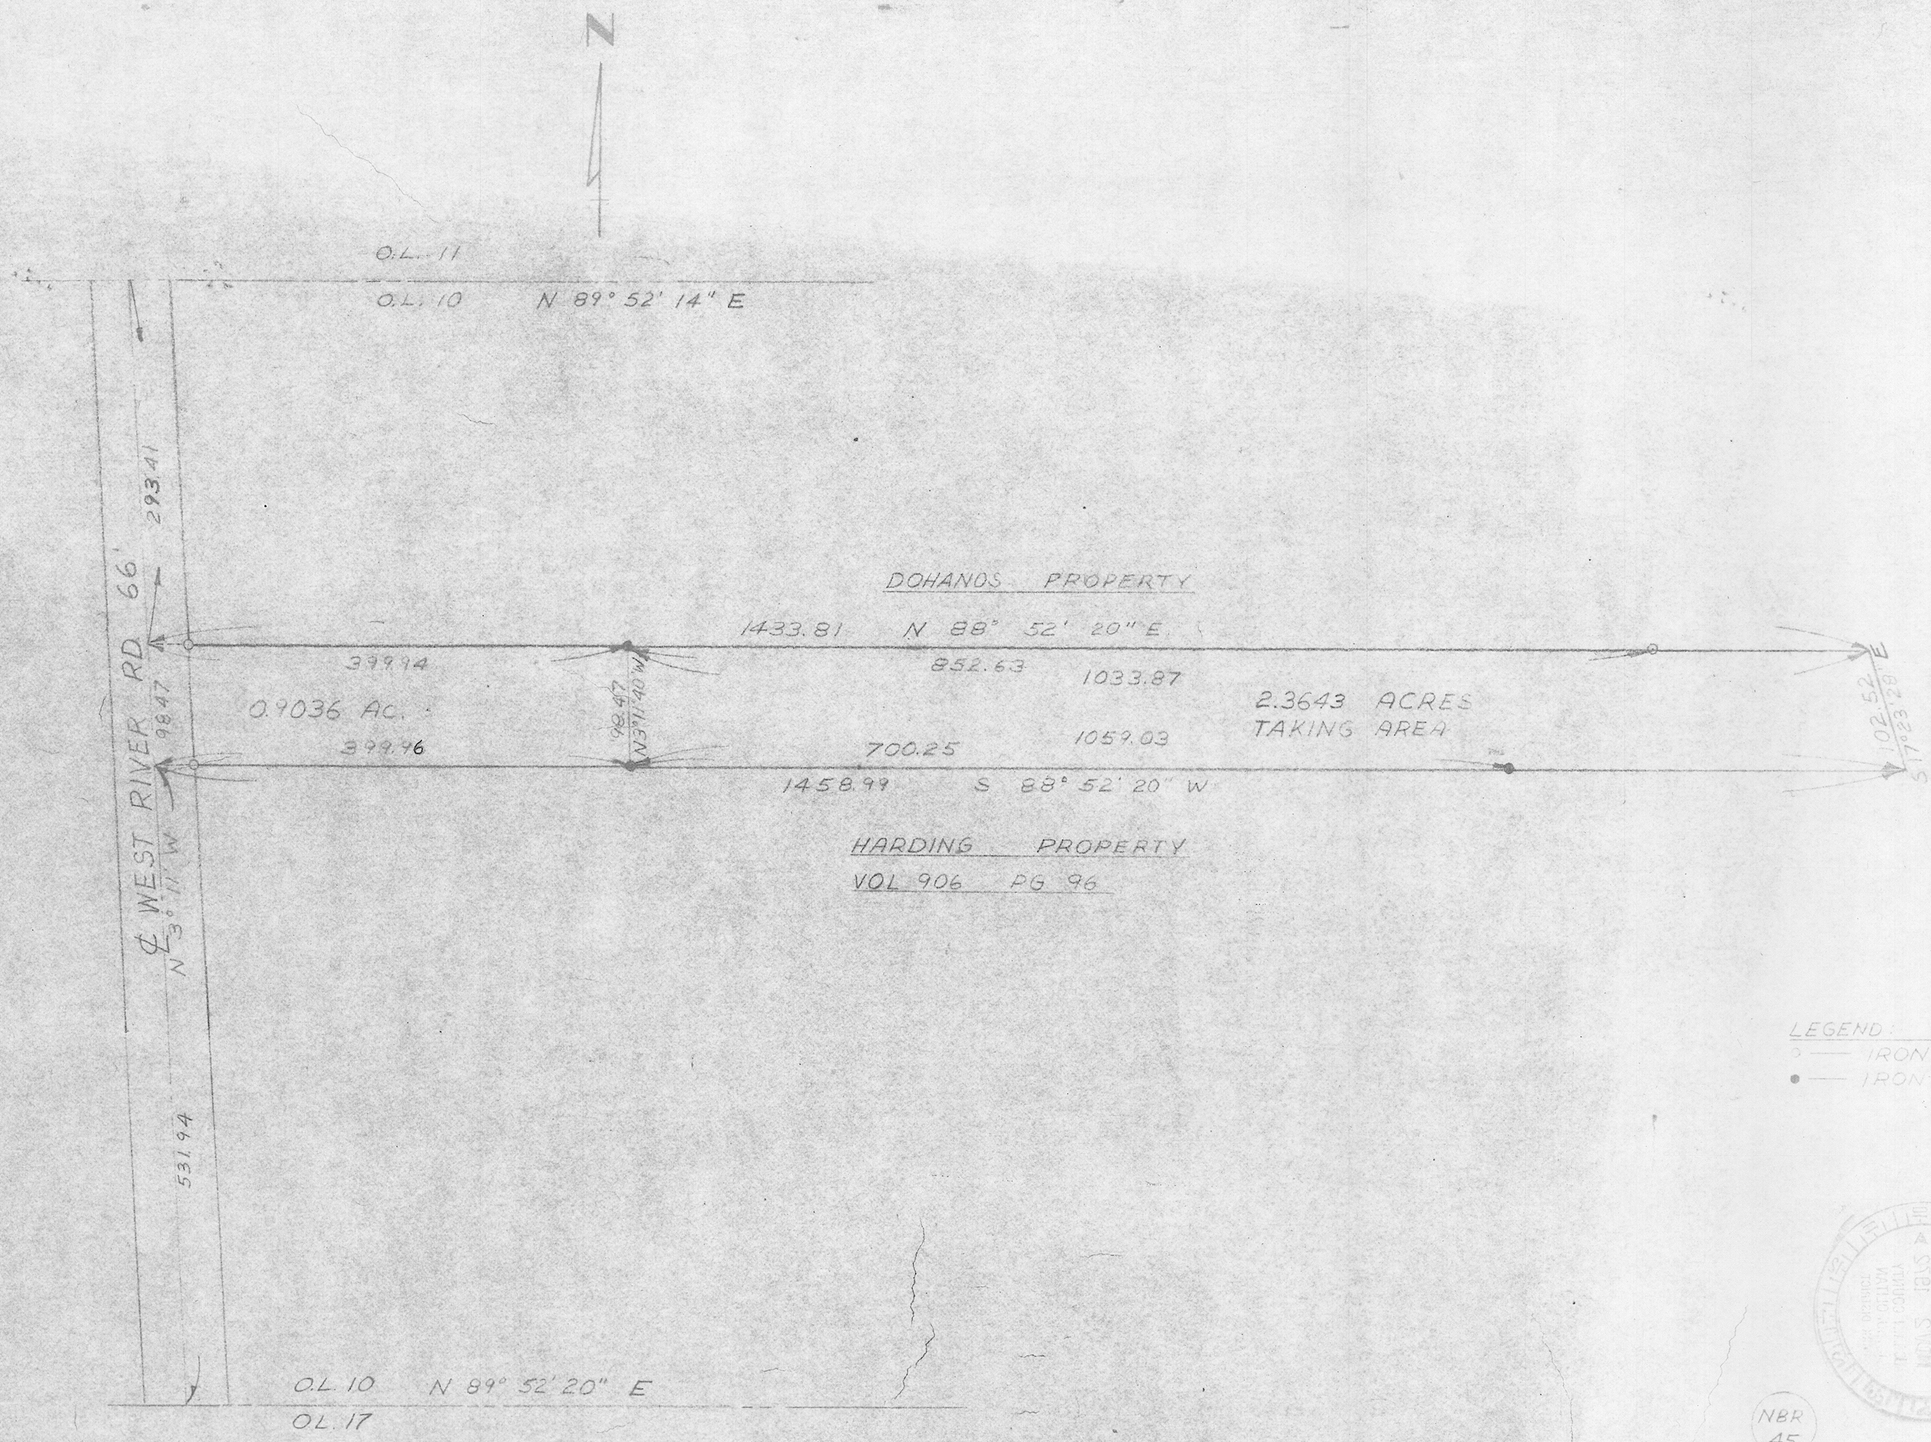

LEGEND:
○ — IRON PIN FOUND
● — IRON PIN SET

NBR 45

REVISED 10-3-72

SURVEY
GLENN A. ROBERTSON
2741 WEST RIVER RD N
ELYRIA, OHIO 44035

SCHAFER, HURA & ASSOCIATES, INC.
ENGINEERS AND SURVEYORS
4370 OBERLIN AVE.
LORAIN, OHIO

ORIGINAL LOT	10	DATE	8-28-72
TOWNSHIP	ELYRIA	SCALE	1" = 100'
CITY OF	ELYRIA	FIELD BOOK	218 PG 85
COUNTY OF	LORAIN	DRAWN BY	N.G
STATE OF	OHIO	CHECKED BY	
W. O.	1685-20	FILE NO.	6-10 BURREL DA

119