LORAIN COUNTY SURVEY BMK
6-11
06-22-010-000-012, 013

TOTAL AREA	= 2.4030
TAKING AREA	= 1.6688
REMAINING AREA	= 0.7342

PPN 06-22-010-000-012
013
44184
MAP PG 6-11

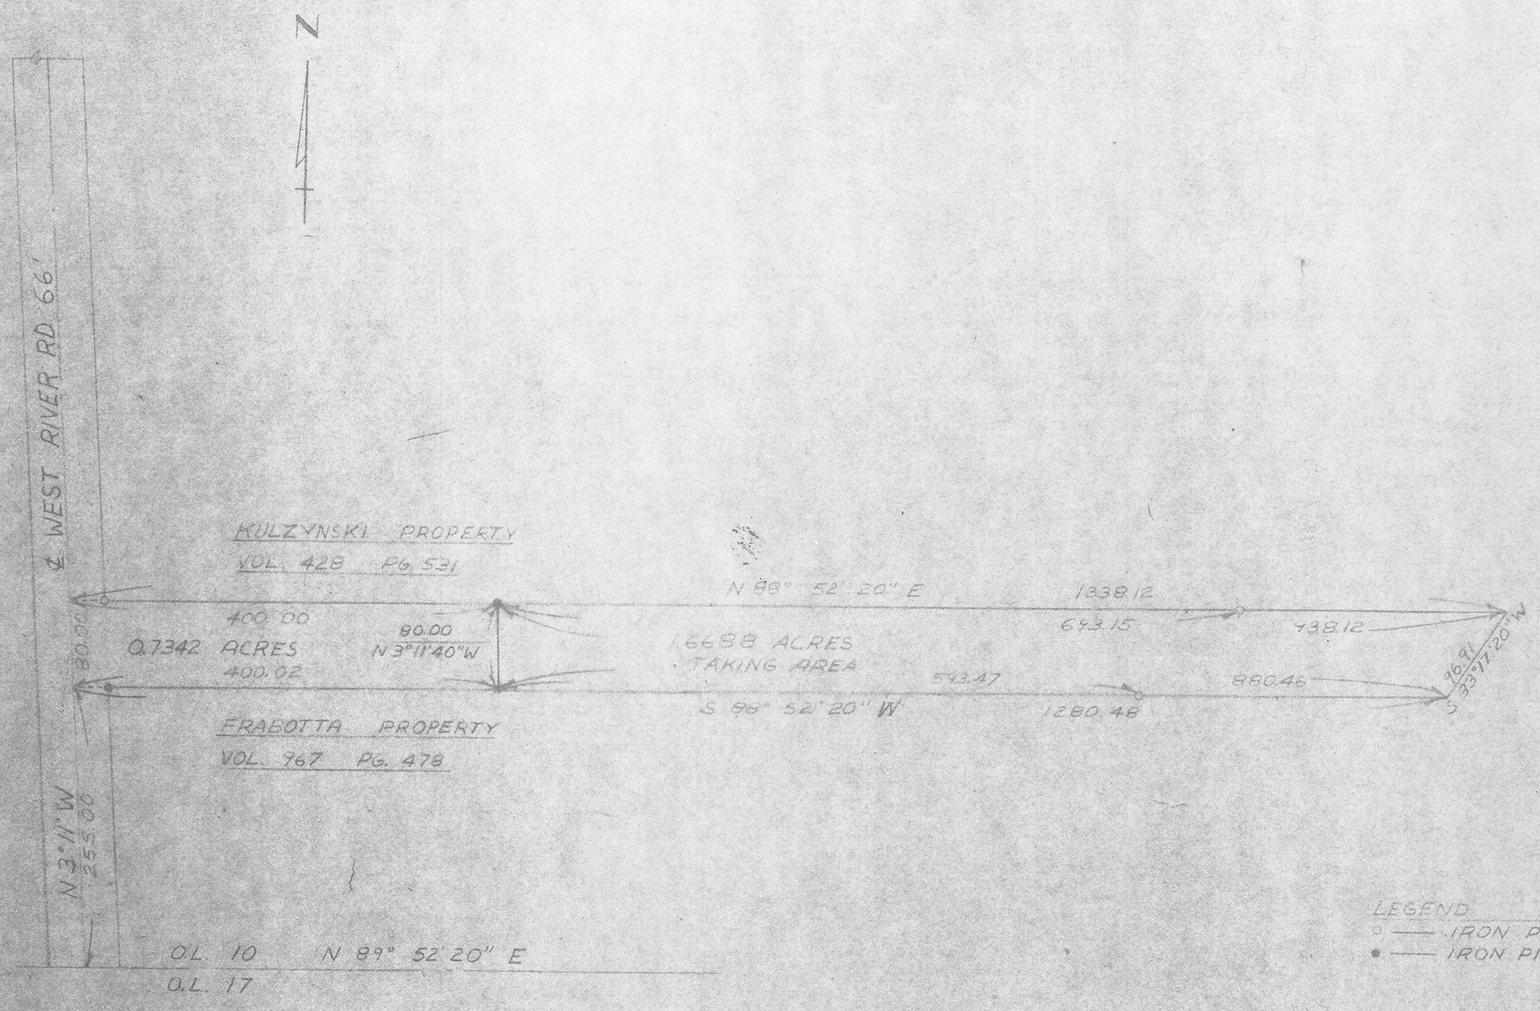

LEGEND
○ —— IRON PIN FOUND
● —— IRON PIN SET

NBR 47

Revised 1-8-73 J.L.M.

SURVEY
ALFRED O. REA
2635 WEST RIVER RD N
ELYRIA, OHIO 44035

SCHAFER, HURA & ASSOCIATES, INC.
ENGINEERS AND SURVEYORS
4370 OBERLIN AVE.
LORAIN, OHIO

ORIGINAL LOT	10	DATE	9-1-72
TOWNSHIP	ELYRIA	SCALE	1" = 100'
CITY OF	ELYRIA	FIELD BOOK	218 PG 65
COUNTY OF	LORAIN	DRAWN BY	N.G.
STATE OF	OHIO	CHECKED BY	
W. O.	1685-23	FILE NO.	6-10 BURREL DA

1/11/73 DV