TOTAL AREA = 5.6197
TAKING AREA = 4.5707
REMAINING AREA = 1.0490

6-11
06-22-010-000-0

PPN 06-22-010-000-00
01
00
4
MAP PG 6-11

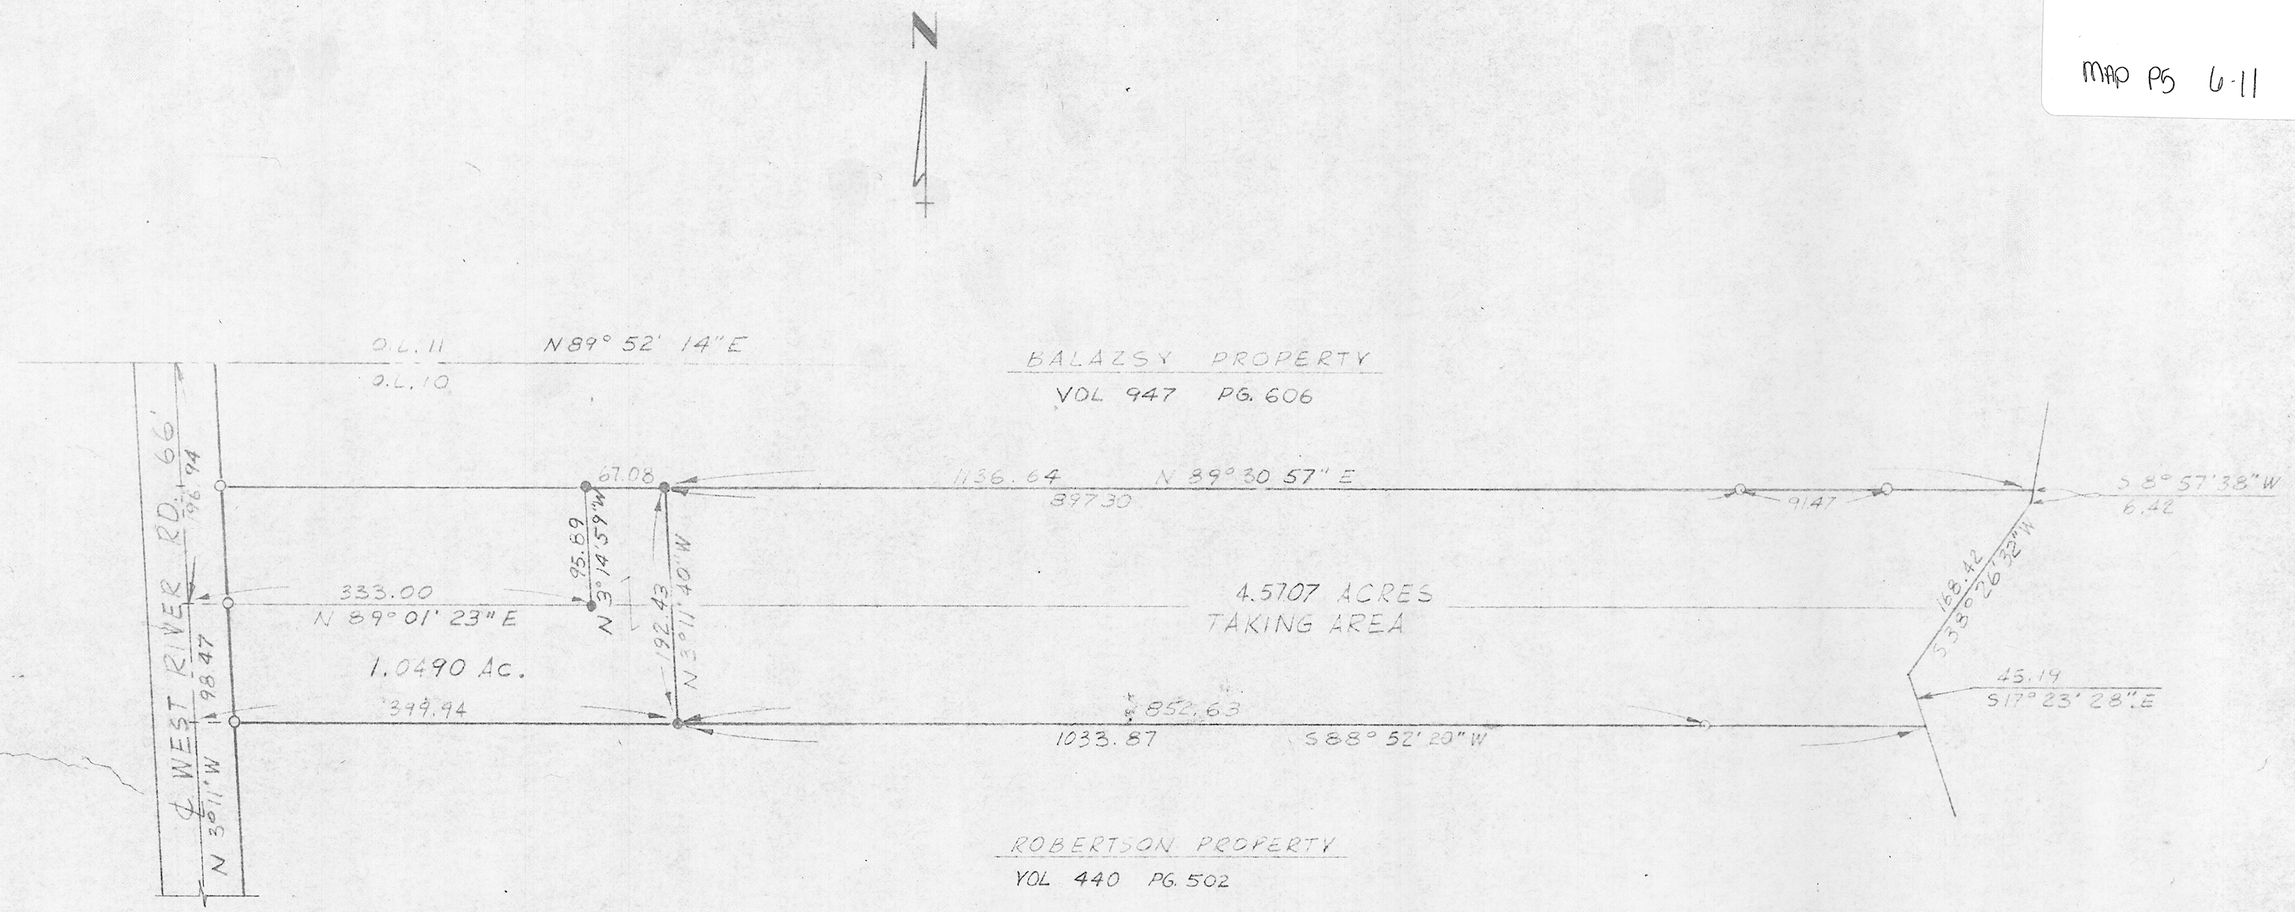

LEGEND:
○ — IRON PIN FOUND
● — IRON PIN SET

NBR 44

STATE OF OHIO
JOHN L. MENO
8052
REGISTERED
SURVEYOR

SURVEY
FRANK DOHANOS
2751 WEST RIVER ROAD N.
ELYRIA, OHIO 44035

SCHAFER, HURA & ASSOCIATES, INC.
ENGINEERS AND SURVEYORS
4370 OBERLIN AVE.
LORAIN, OHIO

ORIGINAL LOT 10	DATE 8-5-72
TOWNSHIP ELYRIA	SCALE 1" = 100'
CITY OF ELYRIA	FIELD BOOK 218 PG. 85
COUNTY OF LORAIN	DRAWN BY E.P.
STATE OF OHIO	CHECKED BY NG
W. O. 1685-19	FILE NO. 6-10 BURREL DAY

11/2/72 DV