PPN 12-00-034-000-035
036
12-00-027-000-030

MAP PG 12-G 44235

12-G
12-00-034-000-035 & 036
12-00-027-000-030

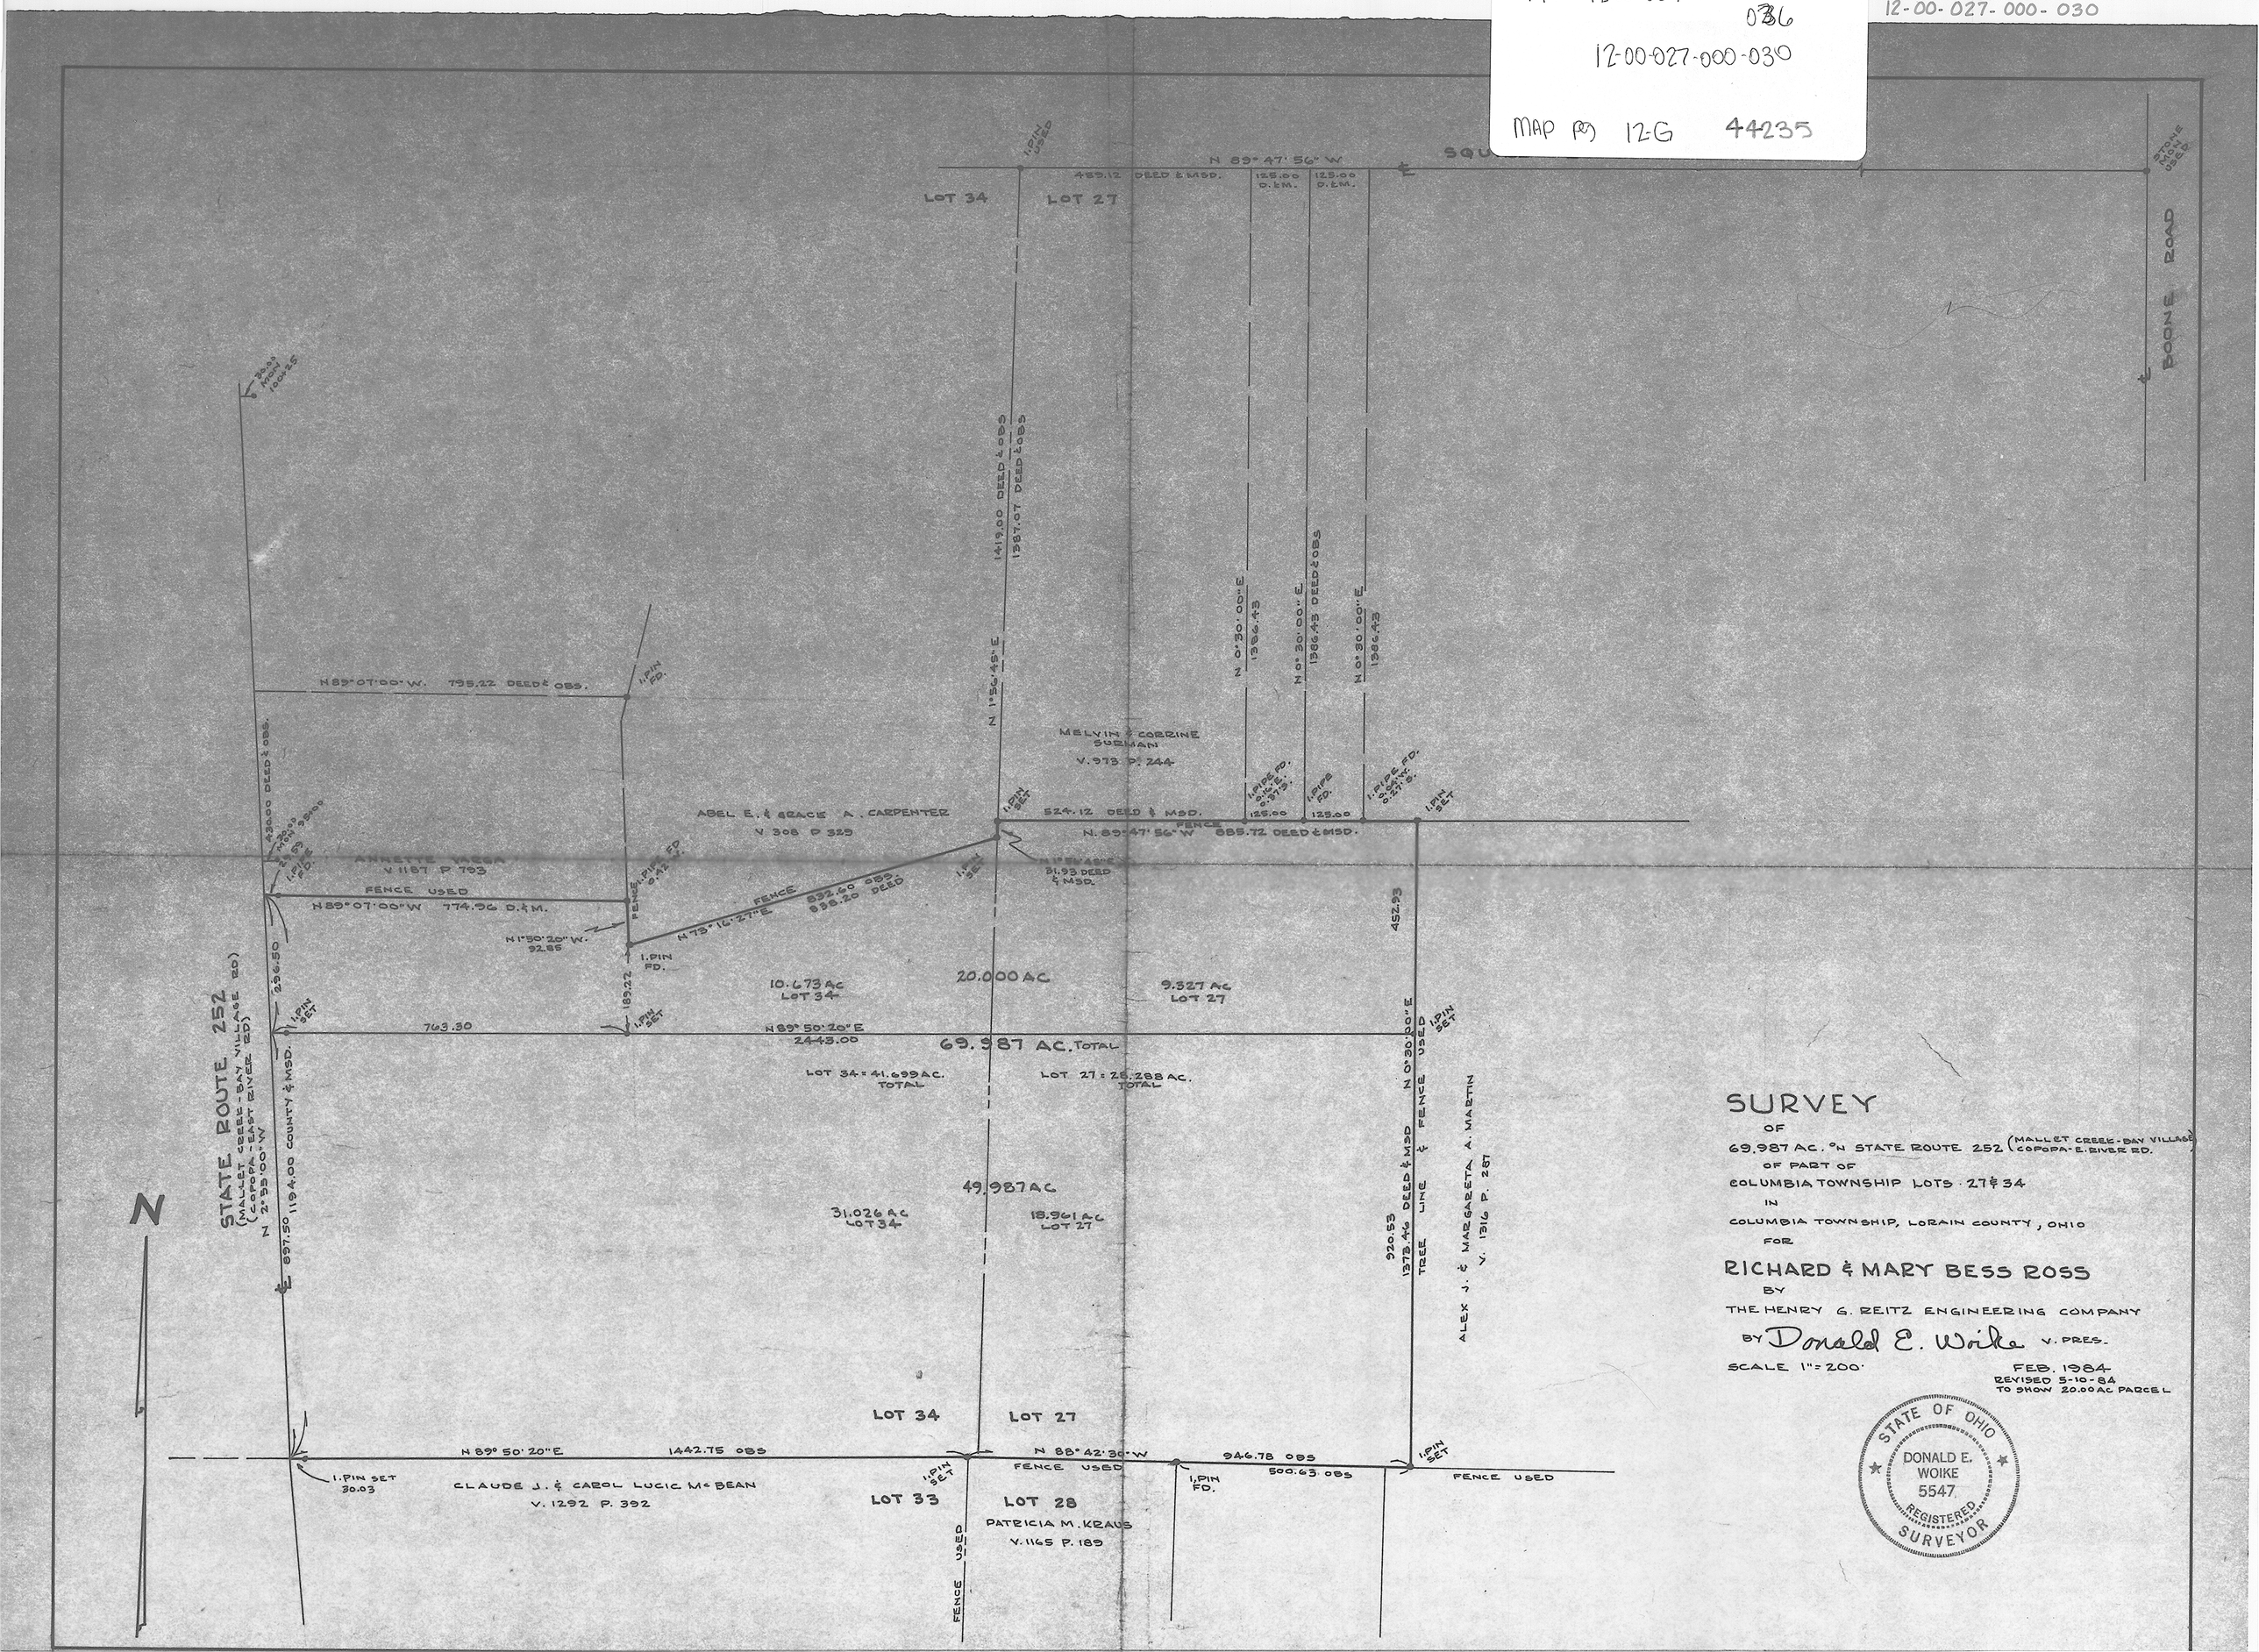

SURVEY

OF

69.987 AC. ON STATE ROUTE 252 (MALLET CREEK - BAY VILLAGE COPOPA - E. RIVER RD.)

OF PART OF

COLUMBIA TOWNSHIP LOTS 27 & 34

IN

COLUMBIA TOWNSHIP, LORAIN COUNTY, OHIO

FOR

RICHARD & MARY BESS ROSS

BY

THE HENRY G. REITZ ENGINEERING COMPANY

BY Donald E. Woike V. PRES.

SCALE 1" = 200'

FEB. 1984
REVISED 5-10-84
TO SHOW 20.00 AC PARCEL

STATE OF OHIO
DONALD E. WOIKE
5547
REGISTERED SURVEYOR