We the undersigned owners in fee simple of the land shown on this Plat do hereby dedicate to public use as a legal highway the land shown as cross-hatched.

Leigh T. Tanney
Caroline C. Tanney

J. H. [illegible]
[illegible]

Witnesses.

State of Ohio.

County of Lorain S. S. Before me as County Engineer in and for said County, personally appeared the afore named.

[illegible]
Caroline C. Tanney

Who acknowledge the signing of the foregoing instrument to be their free act and deed.

Signed this 4 day of February 1944

D. E. Patterson County Engineer.

The within dedication is hereby approved an accepted.

[illegible]
J. M. Wickens
[illegible]

Lorain County Commissioners
Date

Resolution No. 4561
2-1-44 E. K. Comino - Clerk

P. W. Heineman
Roy Churchward
John F. Snell
Leon F. Ives, Clerk

Columbia Township Trustees

No

Jone 1st 1946

Volume 14 Page 5
Mose Wilder

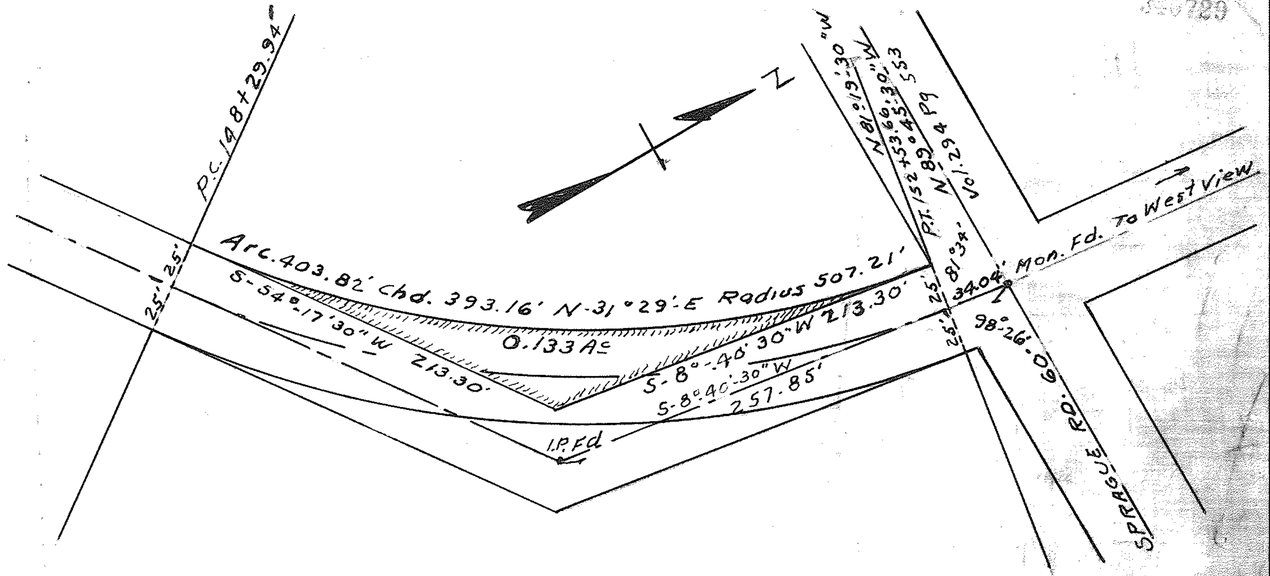

℄ Curve Data.
P.I. Sta. 150+53.75
Δ = 45° 37' Lt.
D = 10°-46'
T = 223.81'
L = 423.72'
E. = 45.13'
R = 532.21'

DEDICATION PLAT
OF
COLUMBIA WEST RIVER ROAD
THRU. PROPERTY OF
LEIGH T. TANNEY
O.L. NO. 40 COLUMBIA TWP.
LORAIN COUNTY OHIO
SCALE 1" = 60' FEB. 1944
D. E. PATTERSON CO. ENG'R.