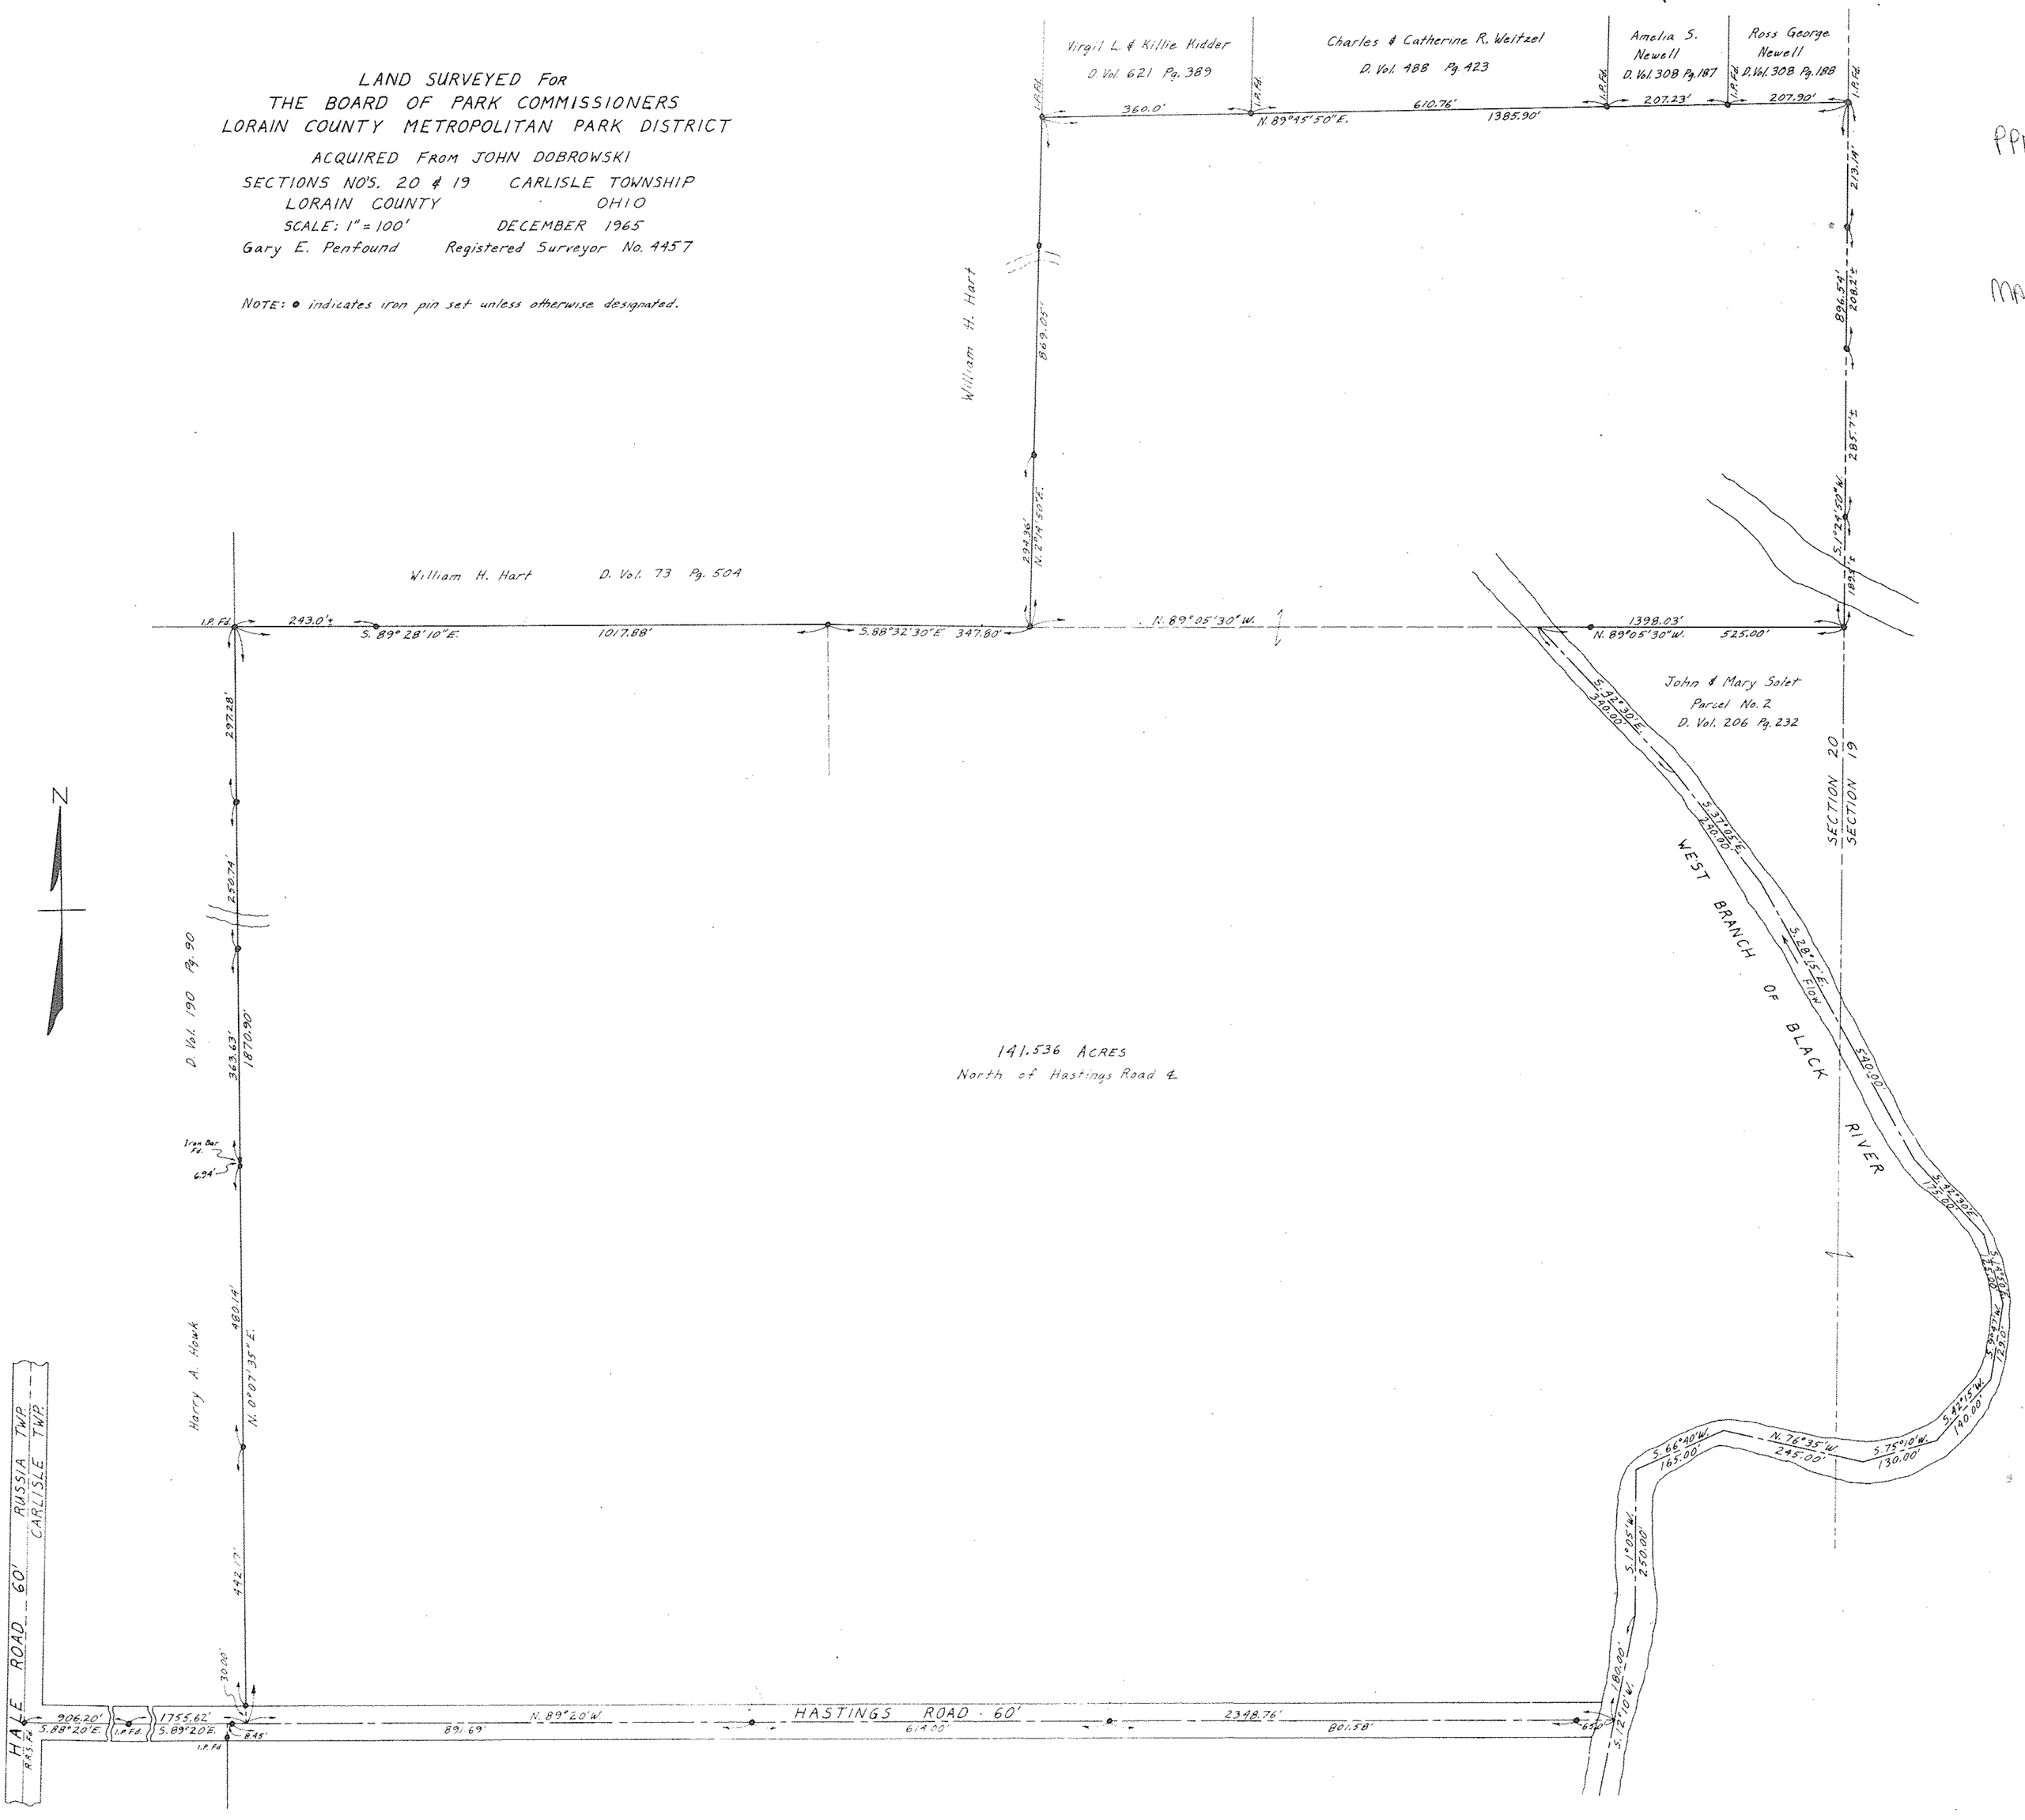
LAND SURVEYED FOR
THE BOARD OF PARK COMMISSIONERS
LORAIN COUNTY METROPOLITAN PARK DISTRICT
ACQUIRED FROM JOHN DOBROWSKI
SECTIONS NO'S. 20 & 19 CARLISLE TOWNSHIP
LORAIN COUNTY OHIO
SCALE: 1" = 100' DECEMBER 1965
Gary E. Penfound Registered Surveyor No. 4457
NOTE: ● indicates iron pin set unless otherwise designated.
Virgil L. & Killie Kidder
D. Vol. 621 Pg. 389
Charles & Catherine R. Weitzel
D. Vol. 488 Pg. 423
Amelia S. Newell
D. Vol. 308 Pg. 187
Ross George Newell
D. Vol. 308 Pg. 188
William H. Hart
William H. Hart D. Vol. 73 Pg. 504
John & Mary Solet
Parcel No. 2
D. Vol. 206 Pg. 232
SECTION 20
SECTION 19
WEST BRANCH OF BLACK RIVER
141.536 ACRES
North of Hastings Road ℄
D. Vol. 190 Pg. 90
Harry A. Hawk
RUSSIA TWP.
CARLISLE TWP.
HALE ROAD 60'
HASTINGS ROAD 60'
N
I.P. Fd.
N. 89°45'50"E.
N. 89°05'30"W.
S. 89°28'10"E.
S. 88°32'30"E.
N. 0°07'35"E.
N. 89°20'W.
S. 88°20'E.
S. 89°20'E.
S. 12°10'W.
S. 1°05'W.
S. 66°40'W.
N. 76°35'W.
S. 75°10'W.
S. 42°15'W.
S. 28°15'E.
S. 37°05'E.
S. 42°30'E.
S. 1°24'50"W.
S. 42°30'E.
S. 42°30'E.
S. 1°05'W.
S. 12°10'W.
Flow
Iron Bar Fd.
1385.90'
1398.03'
525.00'
1017.88'
347.80'
1870.90'
1755.62'
2348.76'
801.58'
614.00'
891.69'
906.20'
1870.90'
363.63'
250.74'
297.28'
869.05'
896.54'
285.7'±
213.14'
180.00'
250.00'
165.00'
245.00'
130.00'
140.00'
340.00'
240.00'
540.00'
175.00'
129.0'
30.00'
442.17'
480.14'
6.94'
8.45'
65.0'