TOTAL AREA = 3.6730 A±
TAKE AREA = 1.06106 A±
REMAINDER = 2.61203 A±

10-00-020
10-00-020

PPN 10-00-020-102

MAP PG 10-00-020-F

Z

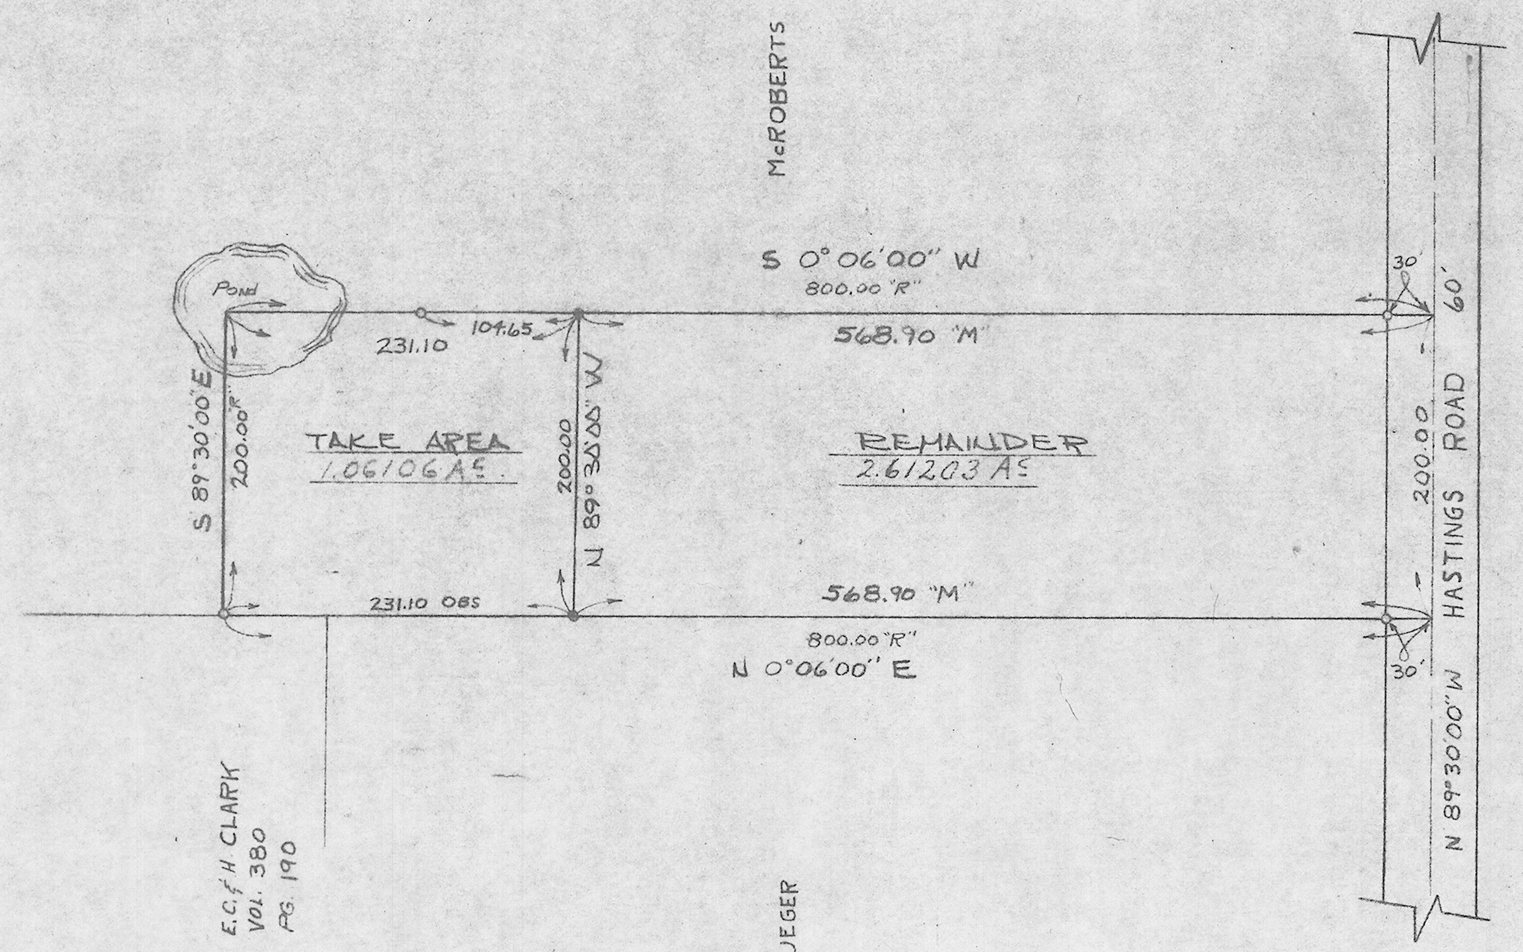

RECEIVED
JAN 8 1973
LORAIN COUNTY METROPOLITAN PARK DISTRICT

LEGEND

IRON PIN FOUND ---------- o
IRON PIN SET ---------- ●
RECORD ---------- R
MEASURED ---------- M
OBSERVED ---------- OBS

STATE OF OHIO
JOHN L MENO
3662
REGISTERED SURVEYOR

LORAIN COUNTY METROPOLITAN PARKS
LAND ACQUISITION SURVEY
FRANK & MILDRED PALCZER
CARLISLE TWP

SCHAFER, HURA & ASSOCIATES, INC.
ENGINEERS AND SURVEYORS
4370 OBERLIN AVE.
LORAIN, OHIO

CWB
77

ORIGINAL LOT 20
TOWNSHIP CARLISLE
CITY OF OBERLIN
COUNTY OF LORAIN
STATE OF OHIO
W. O. 1685-41

DATE 1-4-73
SCALE 1"=100'
FIELD BOOK 219 PG. 124
DRAWN BY JEC
CHECKED BY
FILE NO. 10-00-20