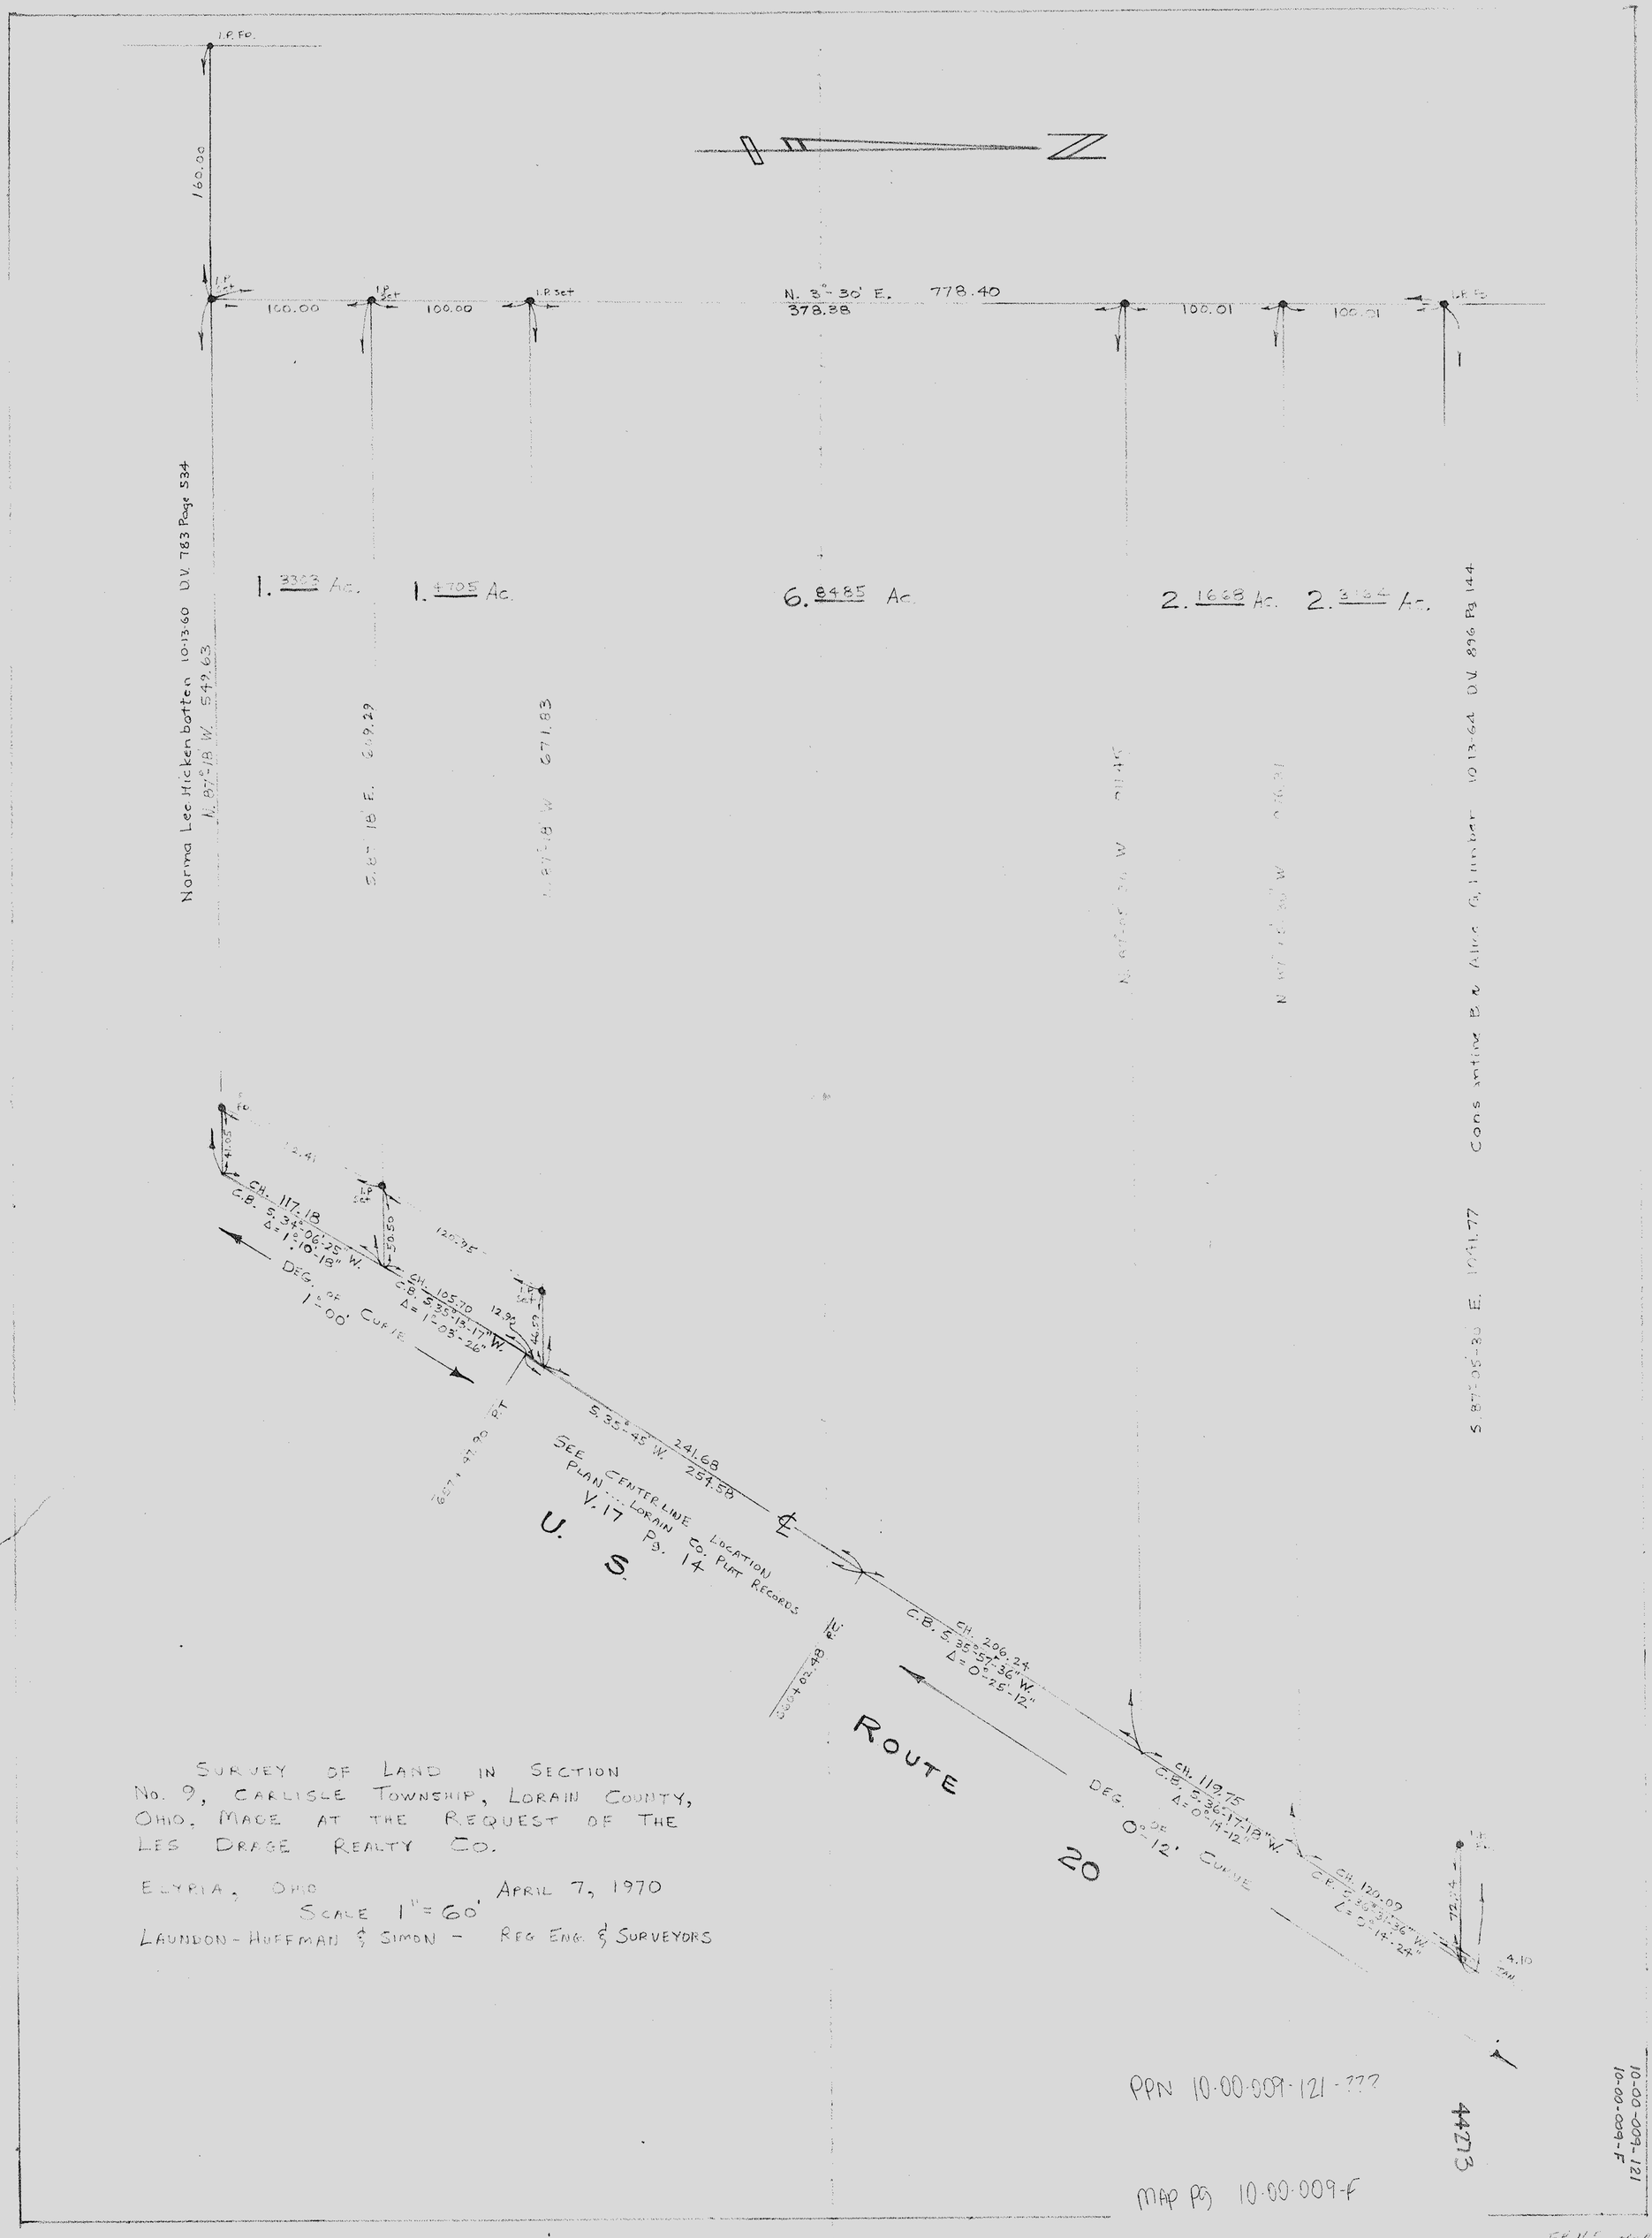

SURVEY OF LAND IN SECTION No. 9, CARLISLE TOWNSHIP, LORAIN COUNTY, OHIO, MADE AT THE REQUEST OF THE LES DRAGE REALTY CO.

ELYRIA, OHIO APRIL 7, 1970

SCALE 1" = 60'

LAUNDON-HUFFMAN & SIMON - REG ENG. & SURVEYORS

PPN 10-00-009-121-???

MAP PG 10-00-009-F

44273

10-00-009-121
10-00-009-F