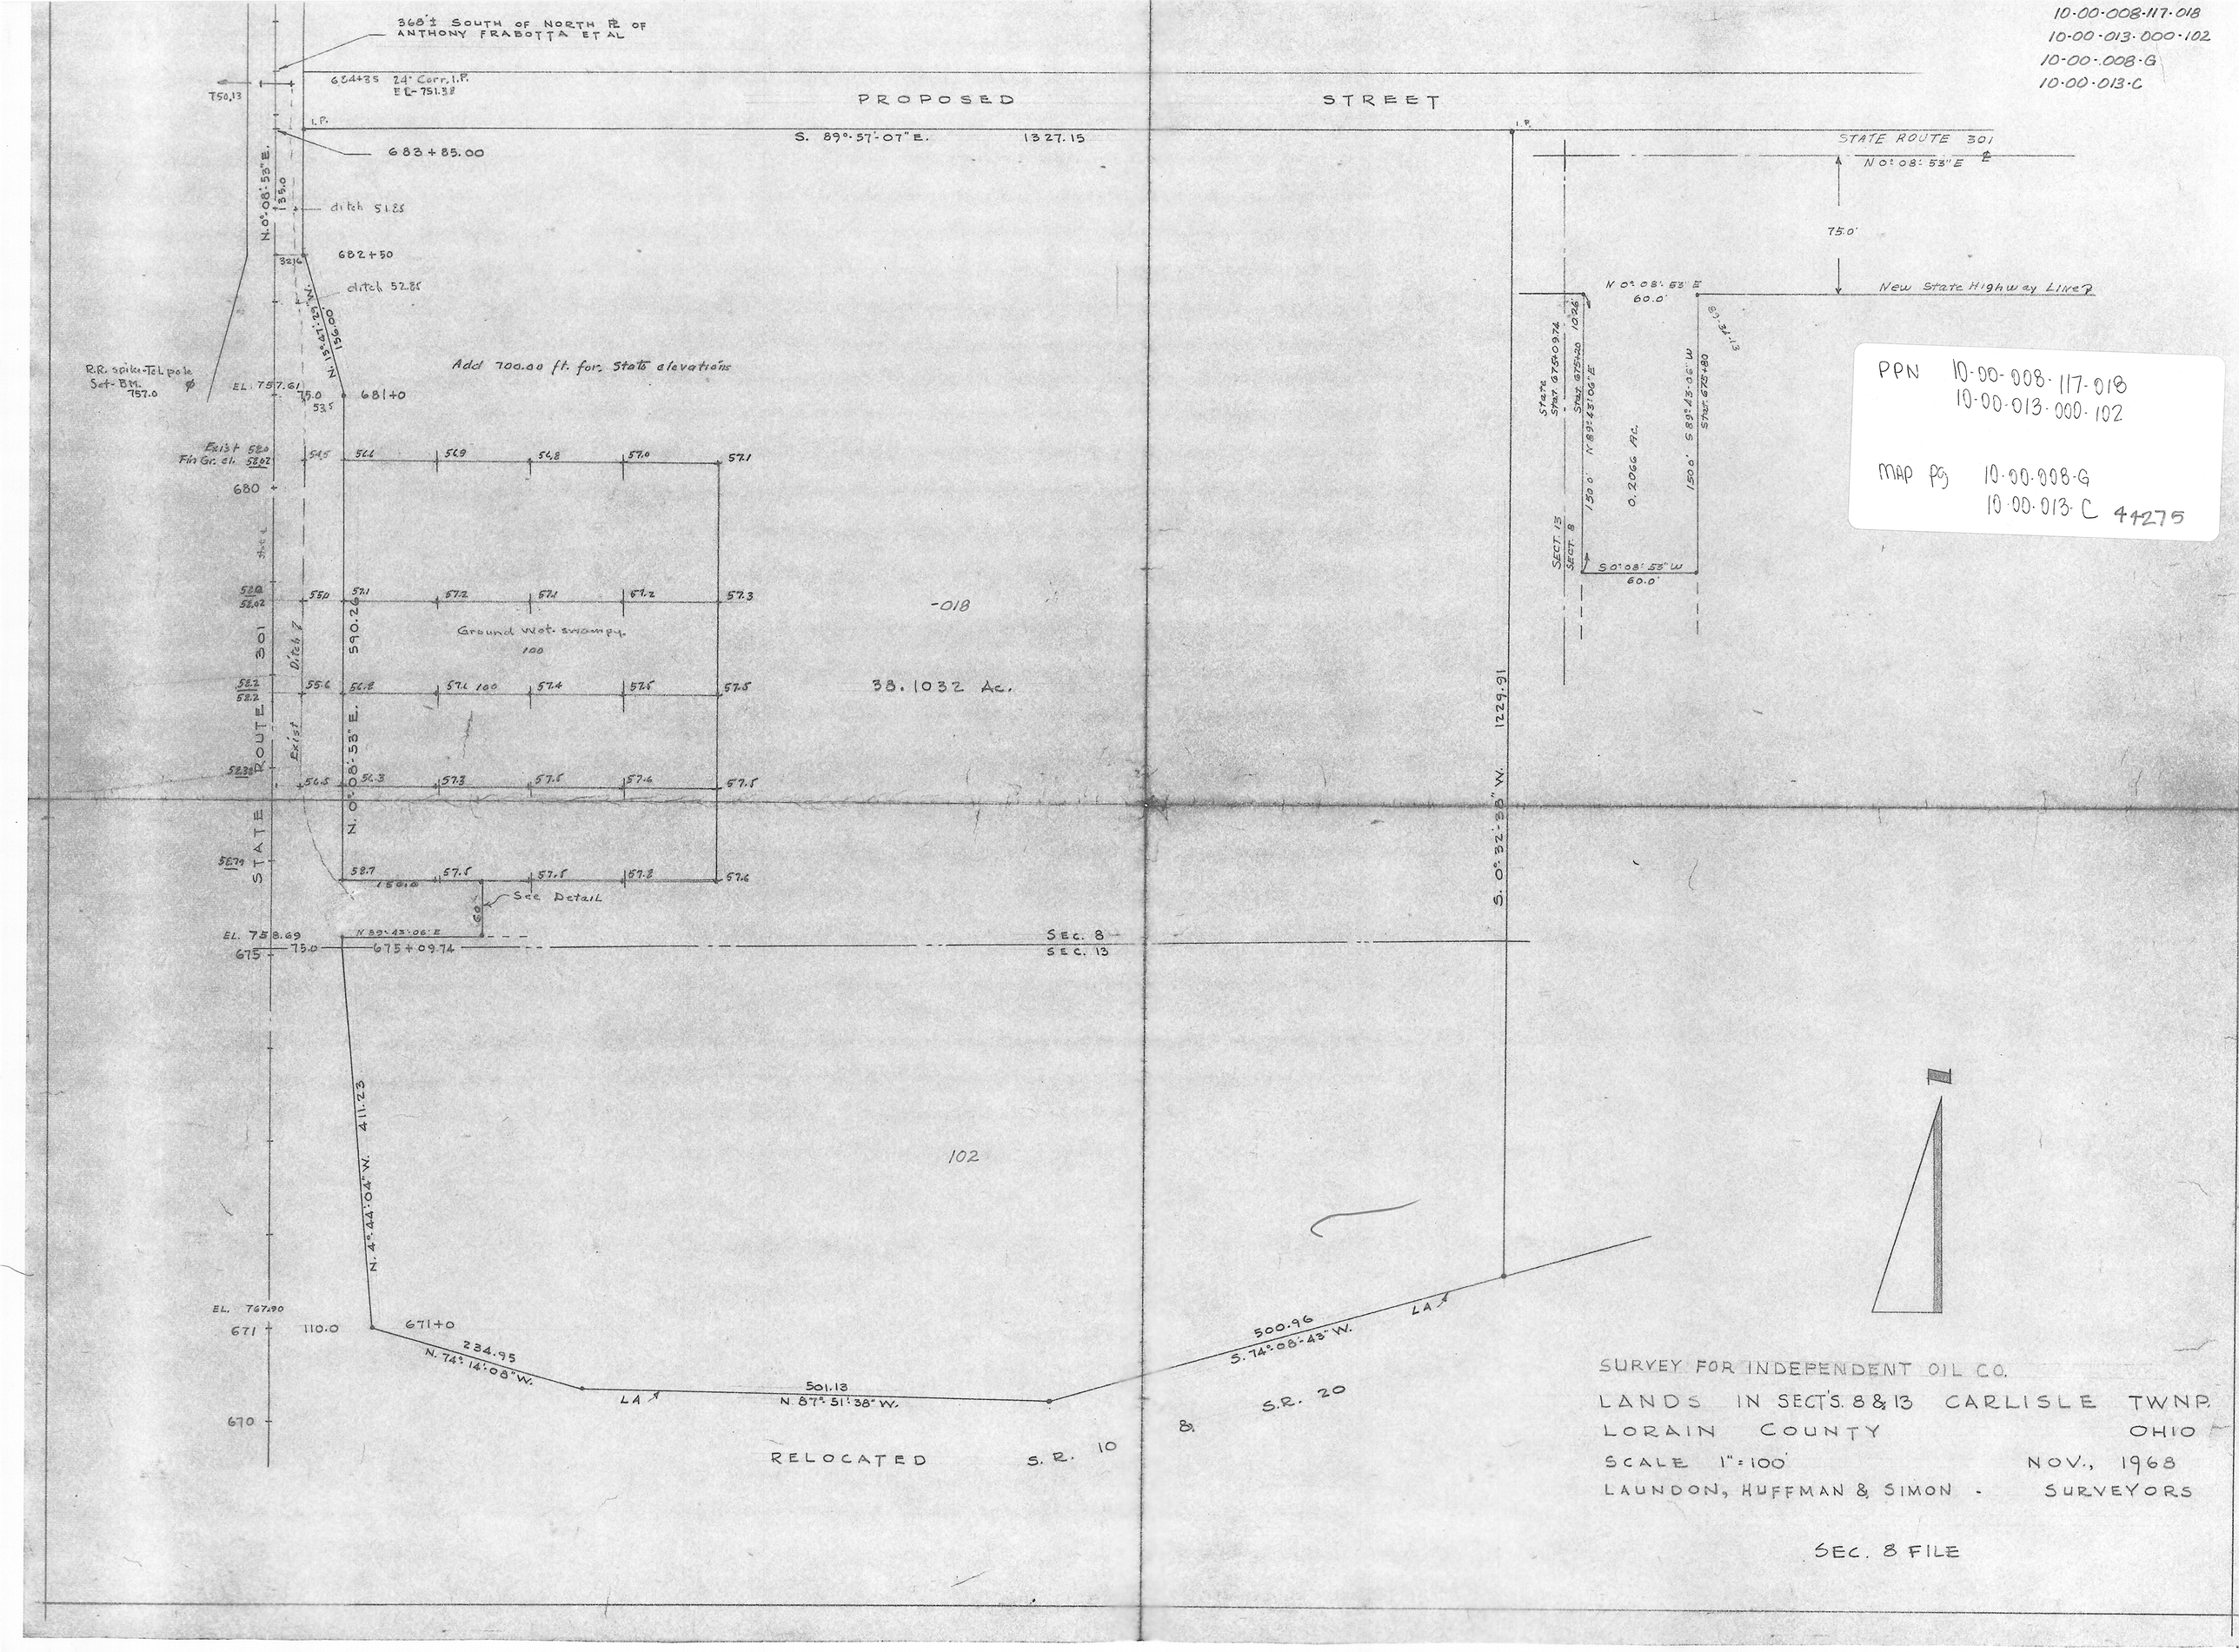

SURVEY FOR INDEPENDENT OIL CO.
LANDS IN SECT'S. 8 & 13 CARLISLE TWNP.
LORAIN COUNTY OHIO
SCALE 1" = 100' NOV., 1968
LAUNDON, HUFFMAN & SIMON - SURVEYORS

SEC. 8 FILE