LORAIN COUNTY SURVEY DEPT.

10-F
10-00-019-000-037
10-00-022-A
10-00-022-000-050

PPN 10-00-019-000-037
10-00-022-000-050

MAP PG 10-F, 10-00-022-A

44332

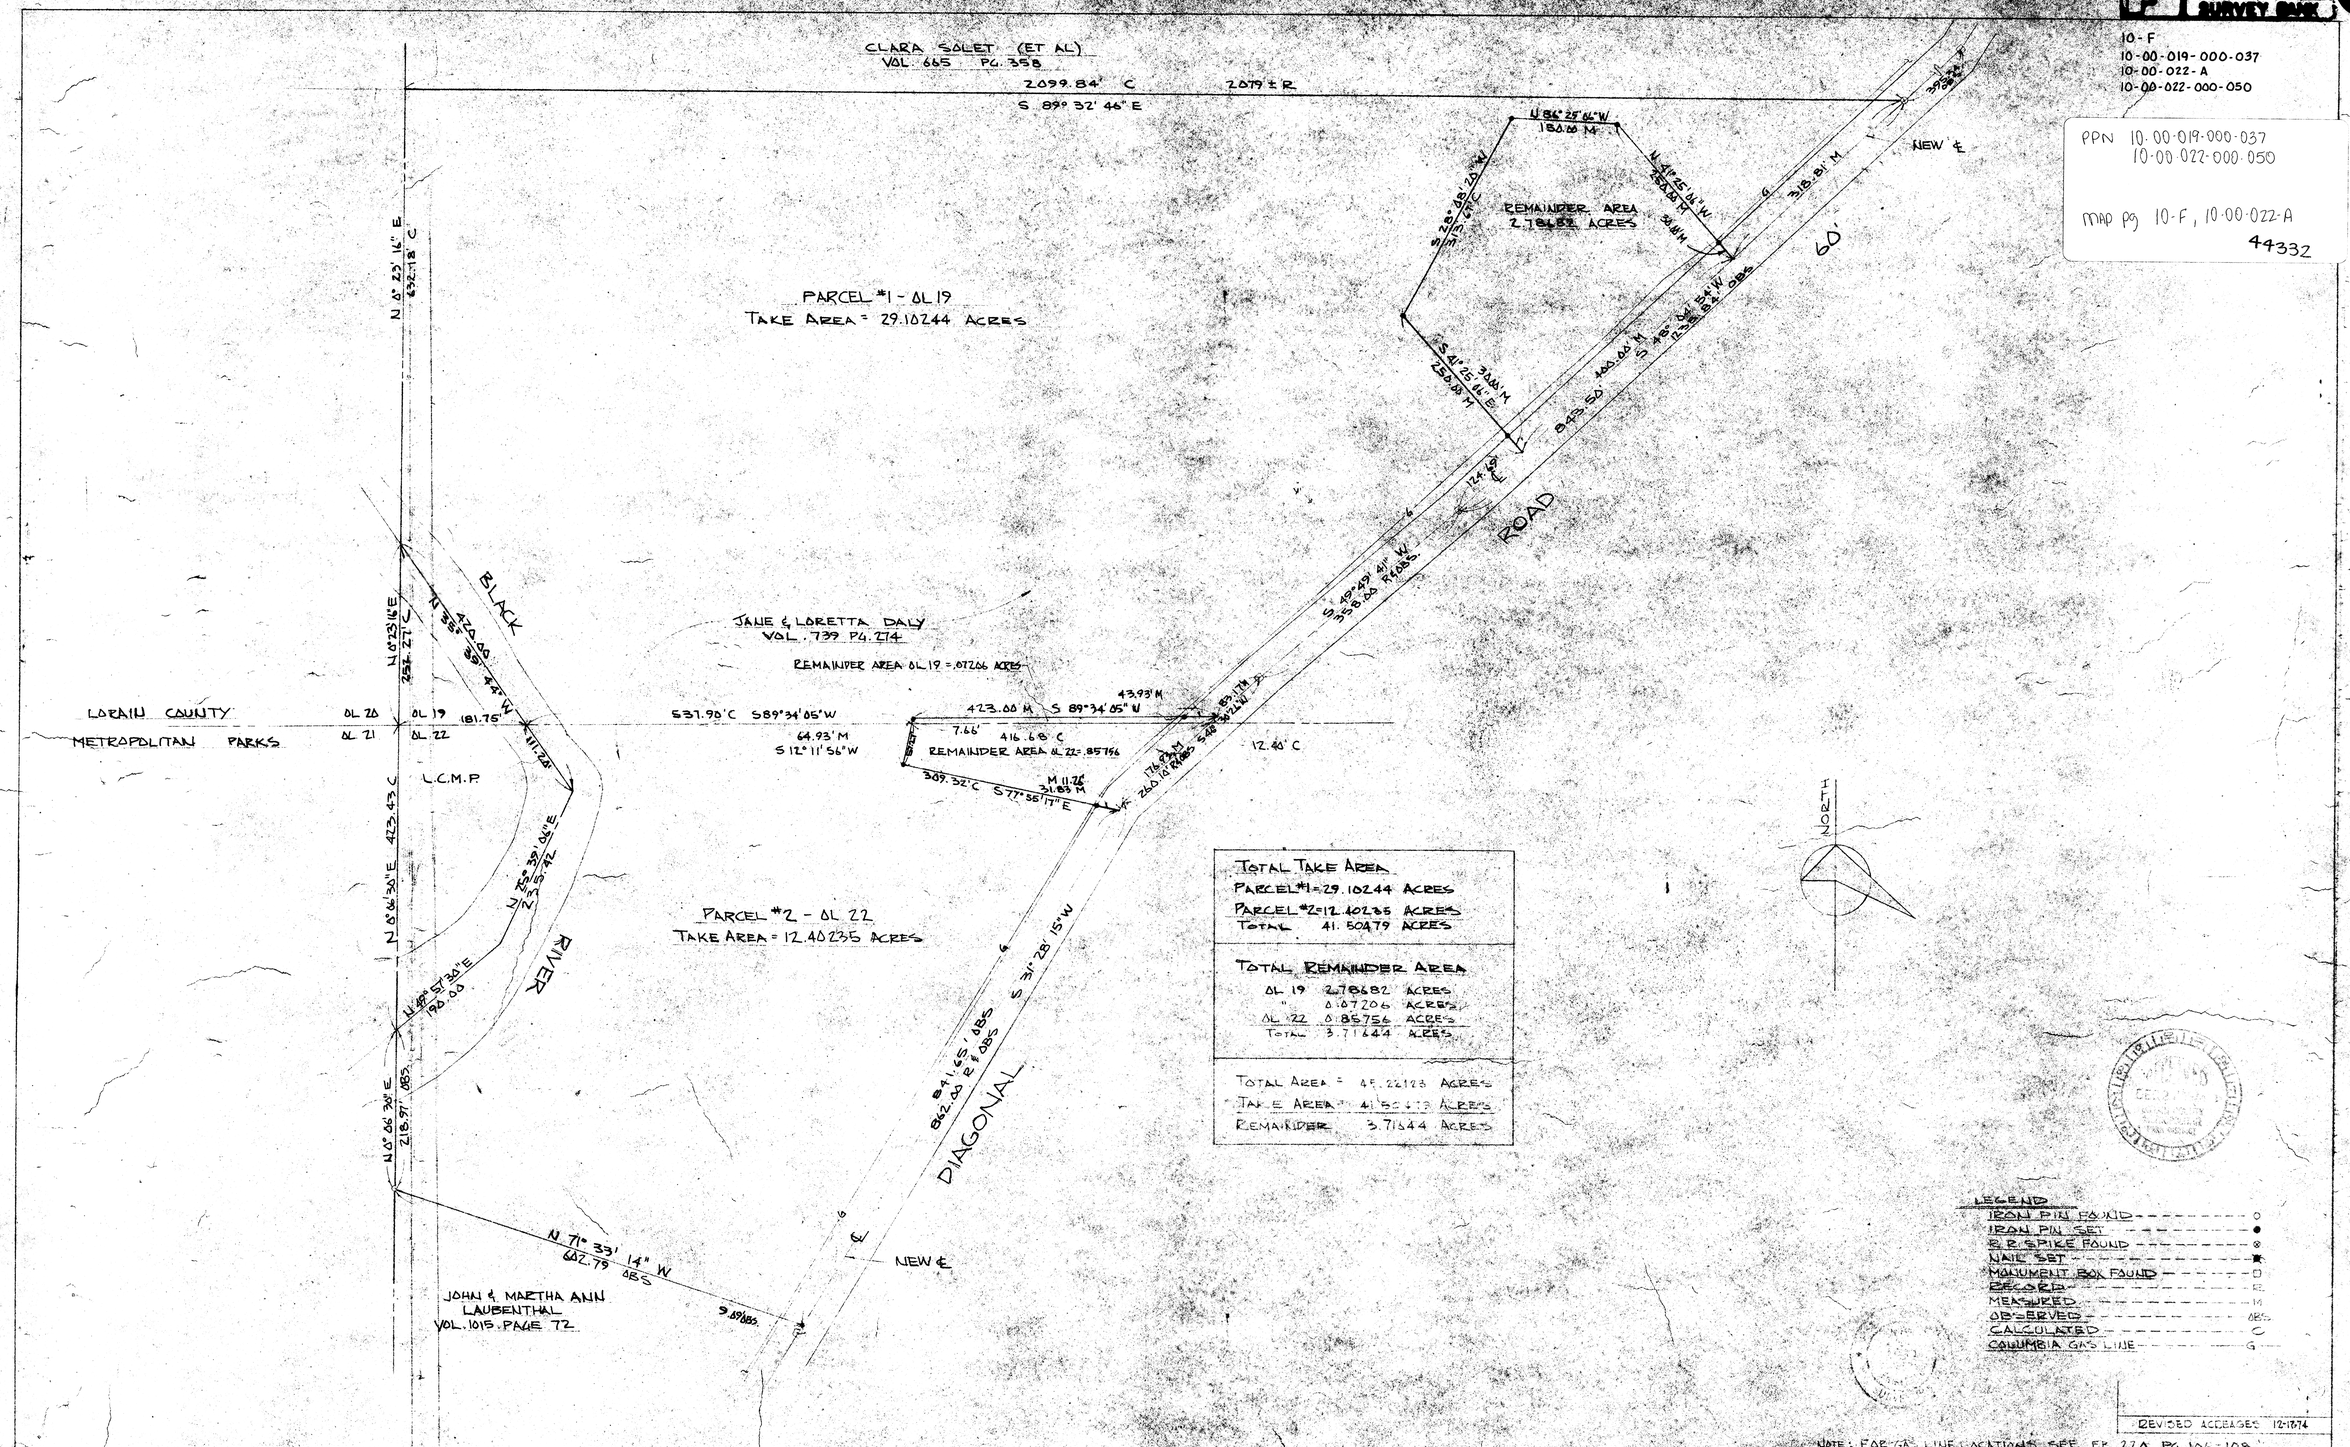

TOTAL TAKE AREA	
PARCEL #1 =	29.10244 ACRES
PARCEL #2 =	12.40235 ACRES
TOTAL	41.50479 ACRES

TOTAL REMAINDER AREA		
OL 19	2.78682	ACRES
"	0.07266	ACRES
OL 22	0.85756	ACRES
TOTAL	3.71644	ACRES

TOTAL AREA =	45.22123	ACRES
TAKE AREA =	41.50479	ACRES
REMAINDER	3.71644	ACRES

LEGEND
- IRON PIN FOUND
- IRON PIN SET
- R.R. SPIKE FOUND
- NAIL SET
- MONUMENT BOX FOUND
- RECORD
- MEASURED
- OBSERVED
- CALCULATED
- COLUMBIA GAS LINE

REVISED ACREAGES 12-17-74

NOTE: FOR GAS LINE LOCATIONS SEE FB 220 PG. 106-108

LORAIN COUNTY METROPOLITAN PARK DISTRICT
LAND ACQUISITION SURVEY
JANE & LORETTA DALY PROPERTY
CARLISLE TOWNSHIP

SCHAFER, HURA & ASSOCIATES, INC.
ENGINEERS AND SURVEYORS
4370 OBERLIN AVE.
LORAIN, OHIO

CWB
22

ORIGINAL LOT 13 & 22 — DATE 3-5-73
TOWNSHIP CARLISLE — SCALE 1" = 100'
CITY OF — FIELD BOOK 210 P. 4-5 & 7-10
COUNTY OF LORAIN — DRAWN BY JFB
STATE OF OHIO — CHECKED BY
FILE 1822-54A.B — FILE NO. 1822-0022-13.72