10-00-013-A
10-00-009-129-021 123.64 A.

PPN 10-00-009-129-021

MAP PG 10-00-013-A 44333

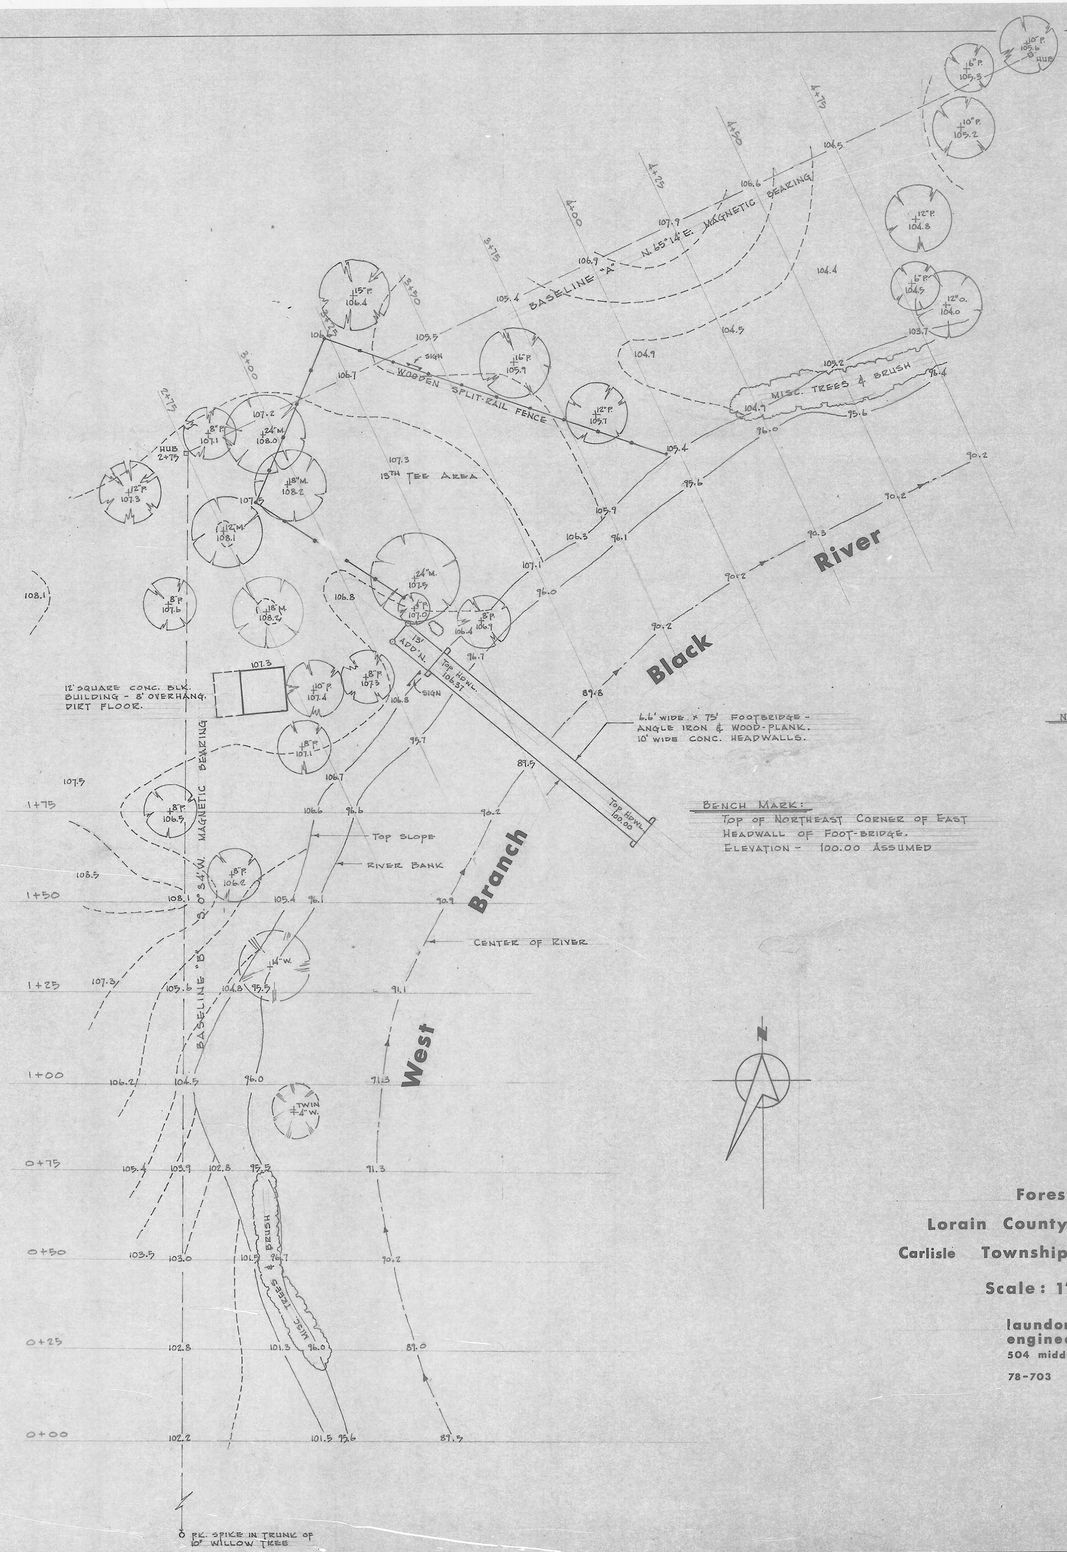

12" P. - PINE
15" M. - MAPLE
12" O. - OAK
14" W. - WILLOW

NOTES:

AVERAGE ELEVATION OF ICE - 95.6 (OBSERVED 2-9-78)
AVERAGE ELEVATION OF WATER - 102.5 (OBSERVED 3-21-78)

THE WEST HEADWALL OF THE FOOTBRIDGE HAS BEEN REMOVED & AN ADDITIONAL 13'-0" SECTION OF BRIDGE INSTALLED. (3-21-78)

BENCH MARK:
TOP OF NORTHEAST CORNER OF EAST HEADWALL OF FOOT-BRIDGE.
ELEVATION - 100.00 ASSUMED

Forest Hills Golf Course,
Lorain County Metropolitan Park District,
Carlisle Township, Lorain County, State of Ohio.

Scale: 1" = 20' March 1978

laundon · simon · cahl & assoc.
engineers surveyors
504 middle avenue, elyria, ohio 44035

78-703 f. b. 156 pg. 52

SHEET 1 OF 2

90