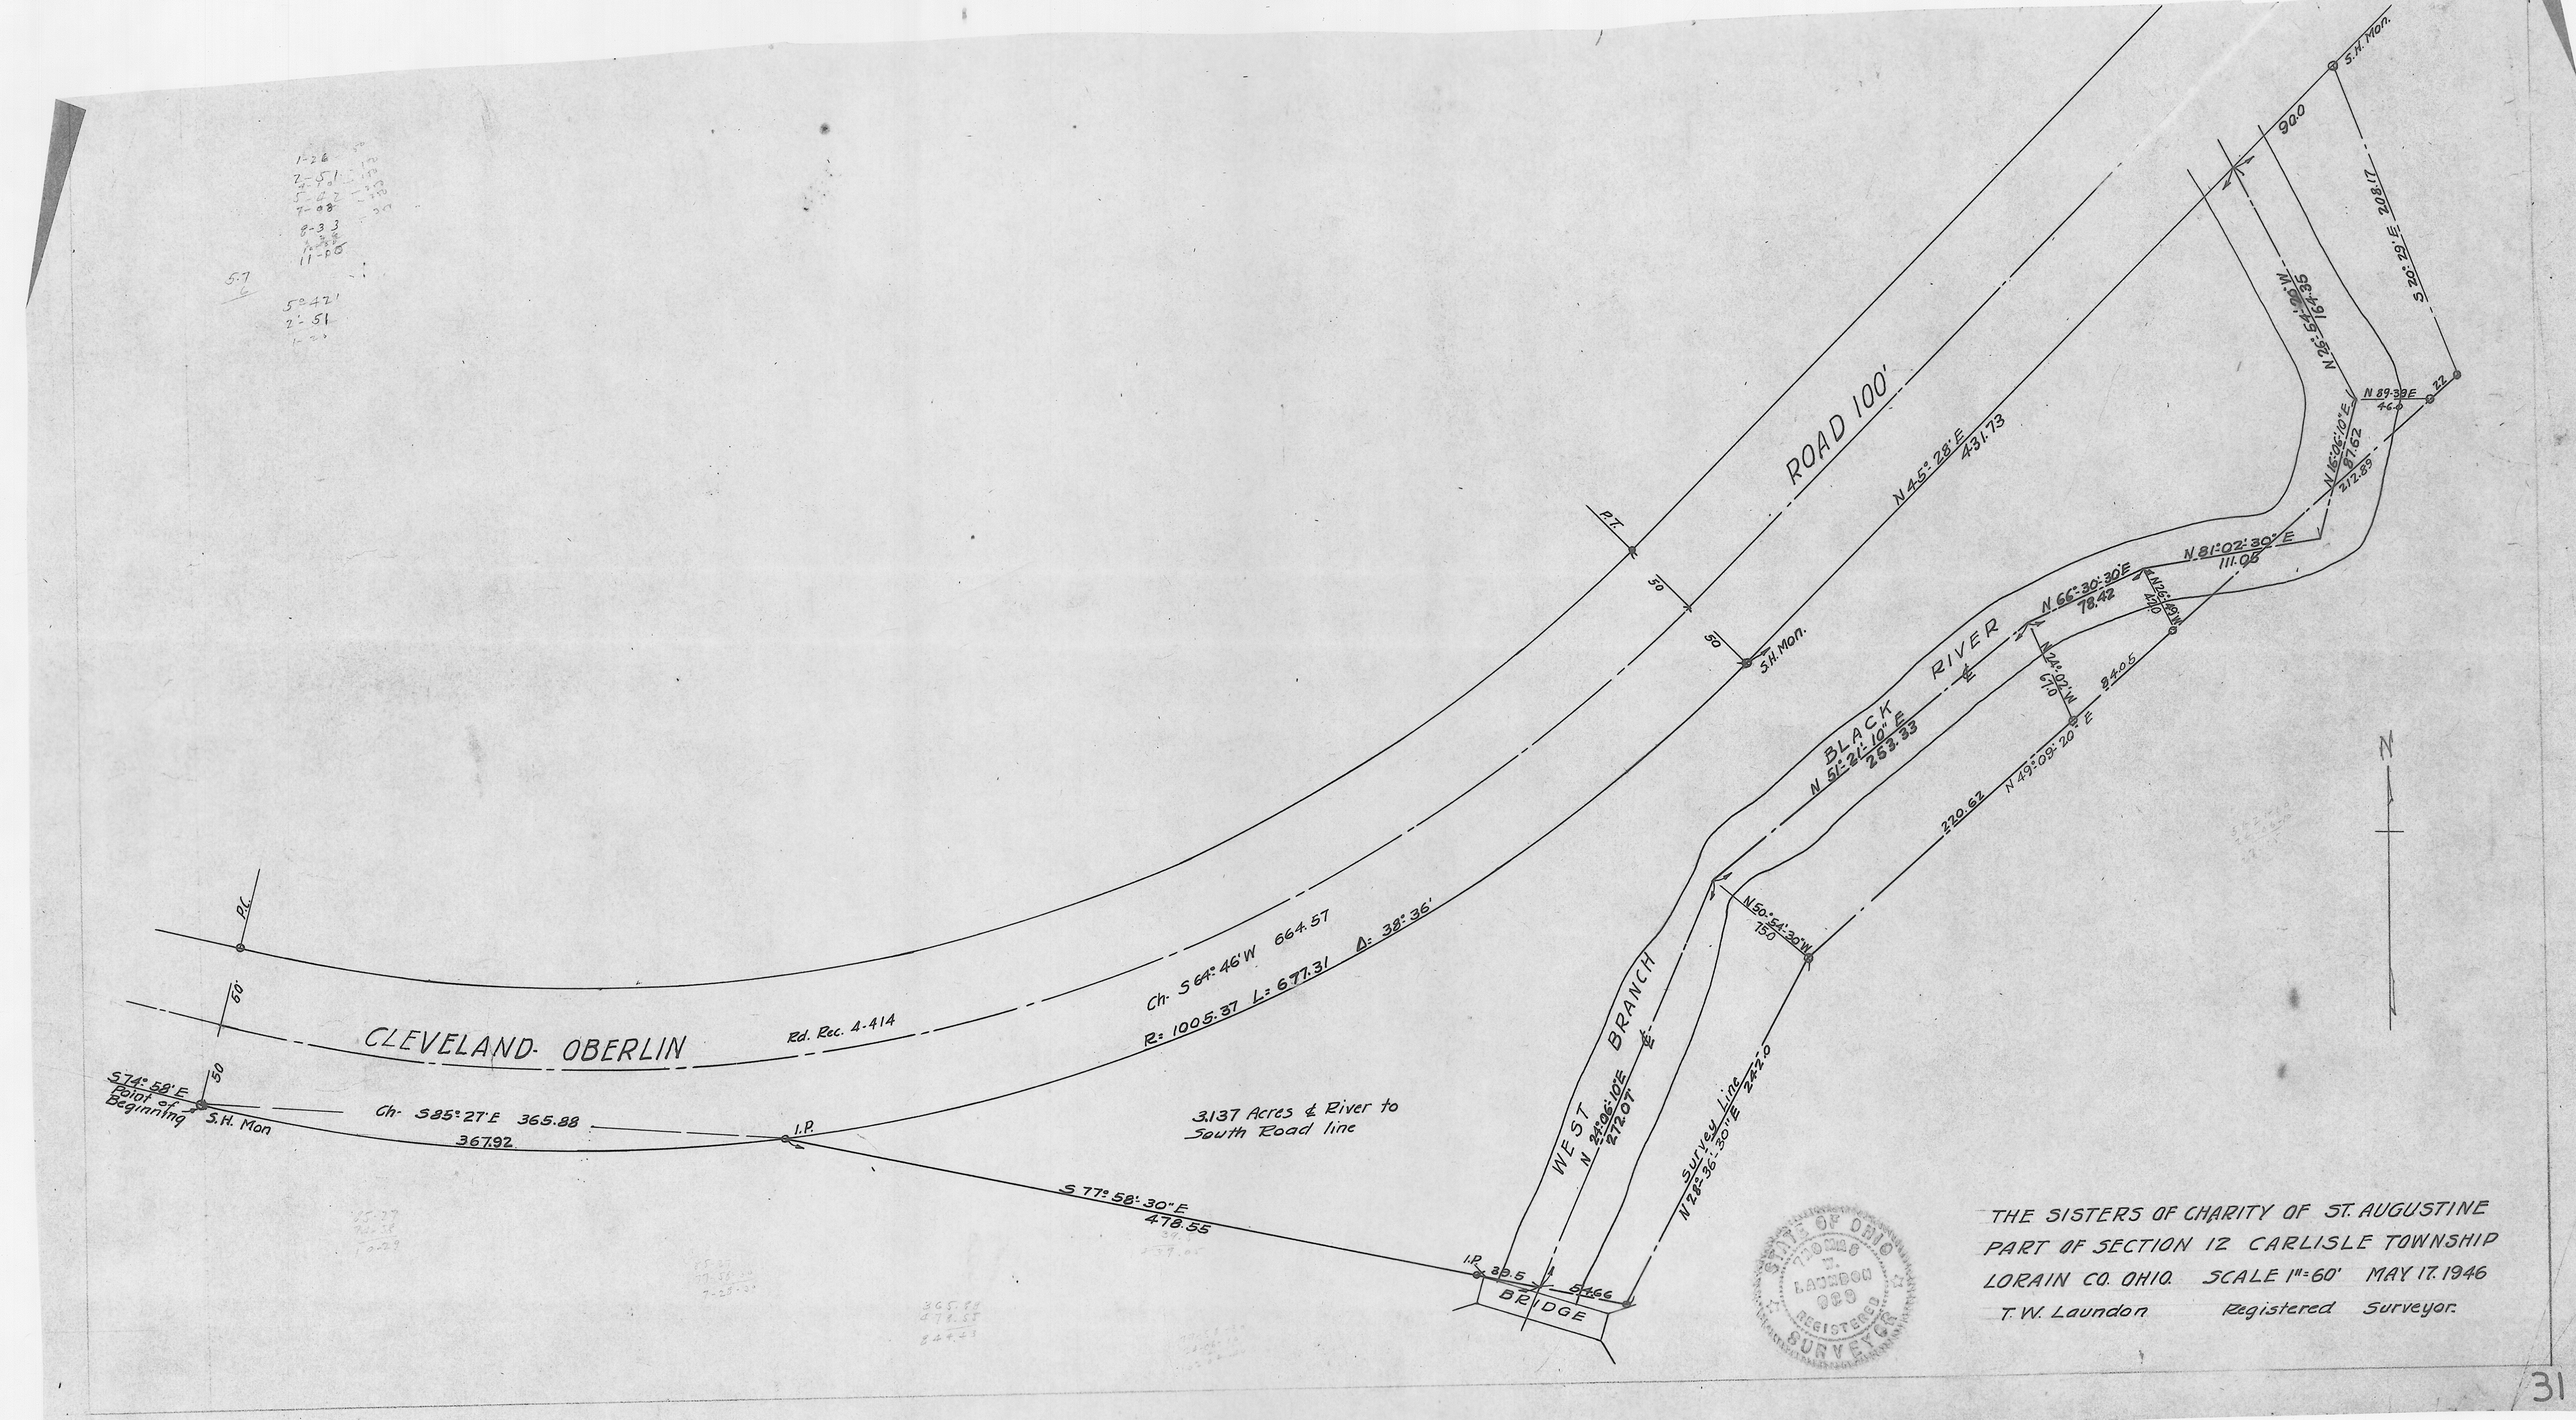

THE SISTERS OF CHARITY OF ST. AUGUSTINE
PART OF SECTION 12 CARLISLE TOWNSHIP
LORAIN CO. OHIO. SCALE 1" = 60' MAY 17. 1946
T. W. Laundon. Registered Surveyor.