CARLISLE

10-00-012- A & E
10-00-012-000- 075 & 076
17.93 A. 11.64 A.

PPN 10-00-012-000-075
076

Map Pg 10-00-012-A,B
~~41~~37

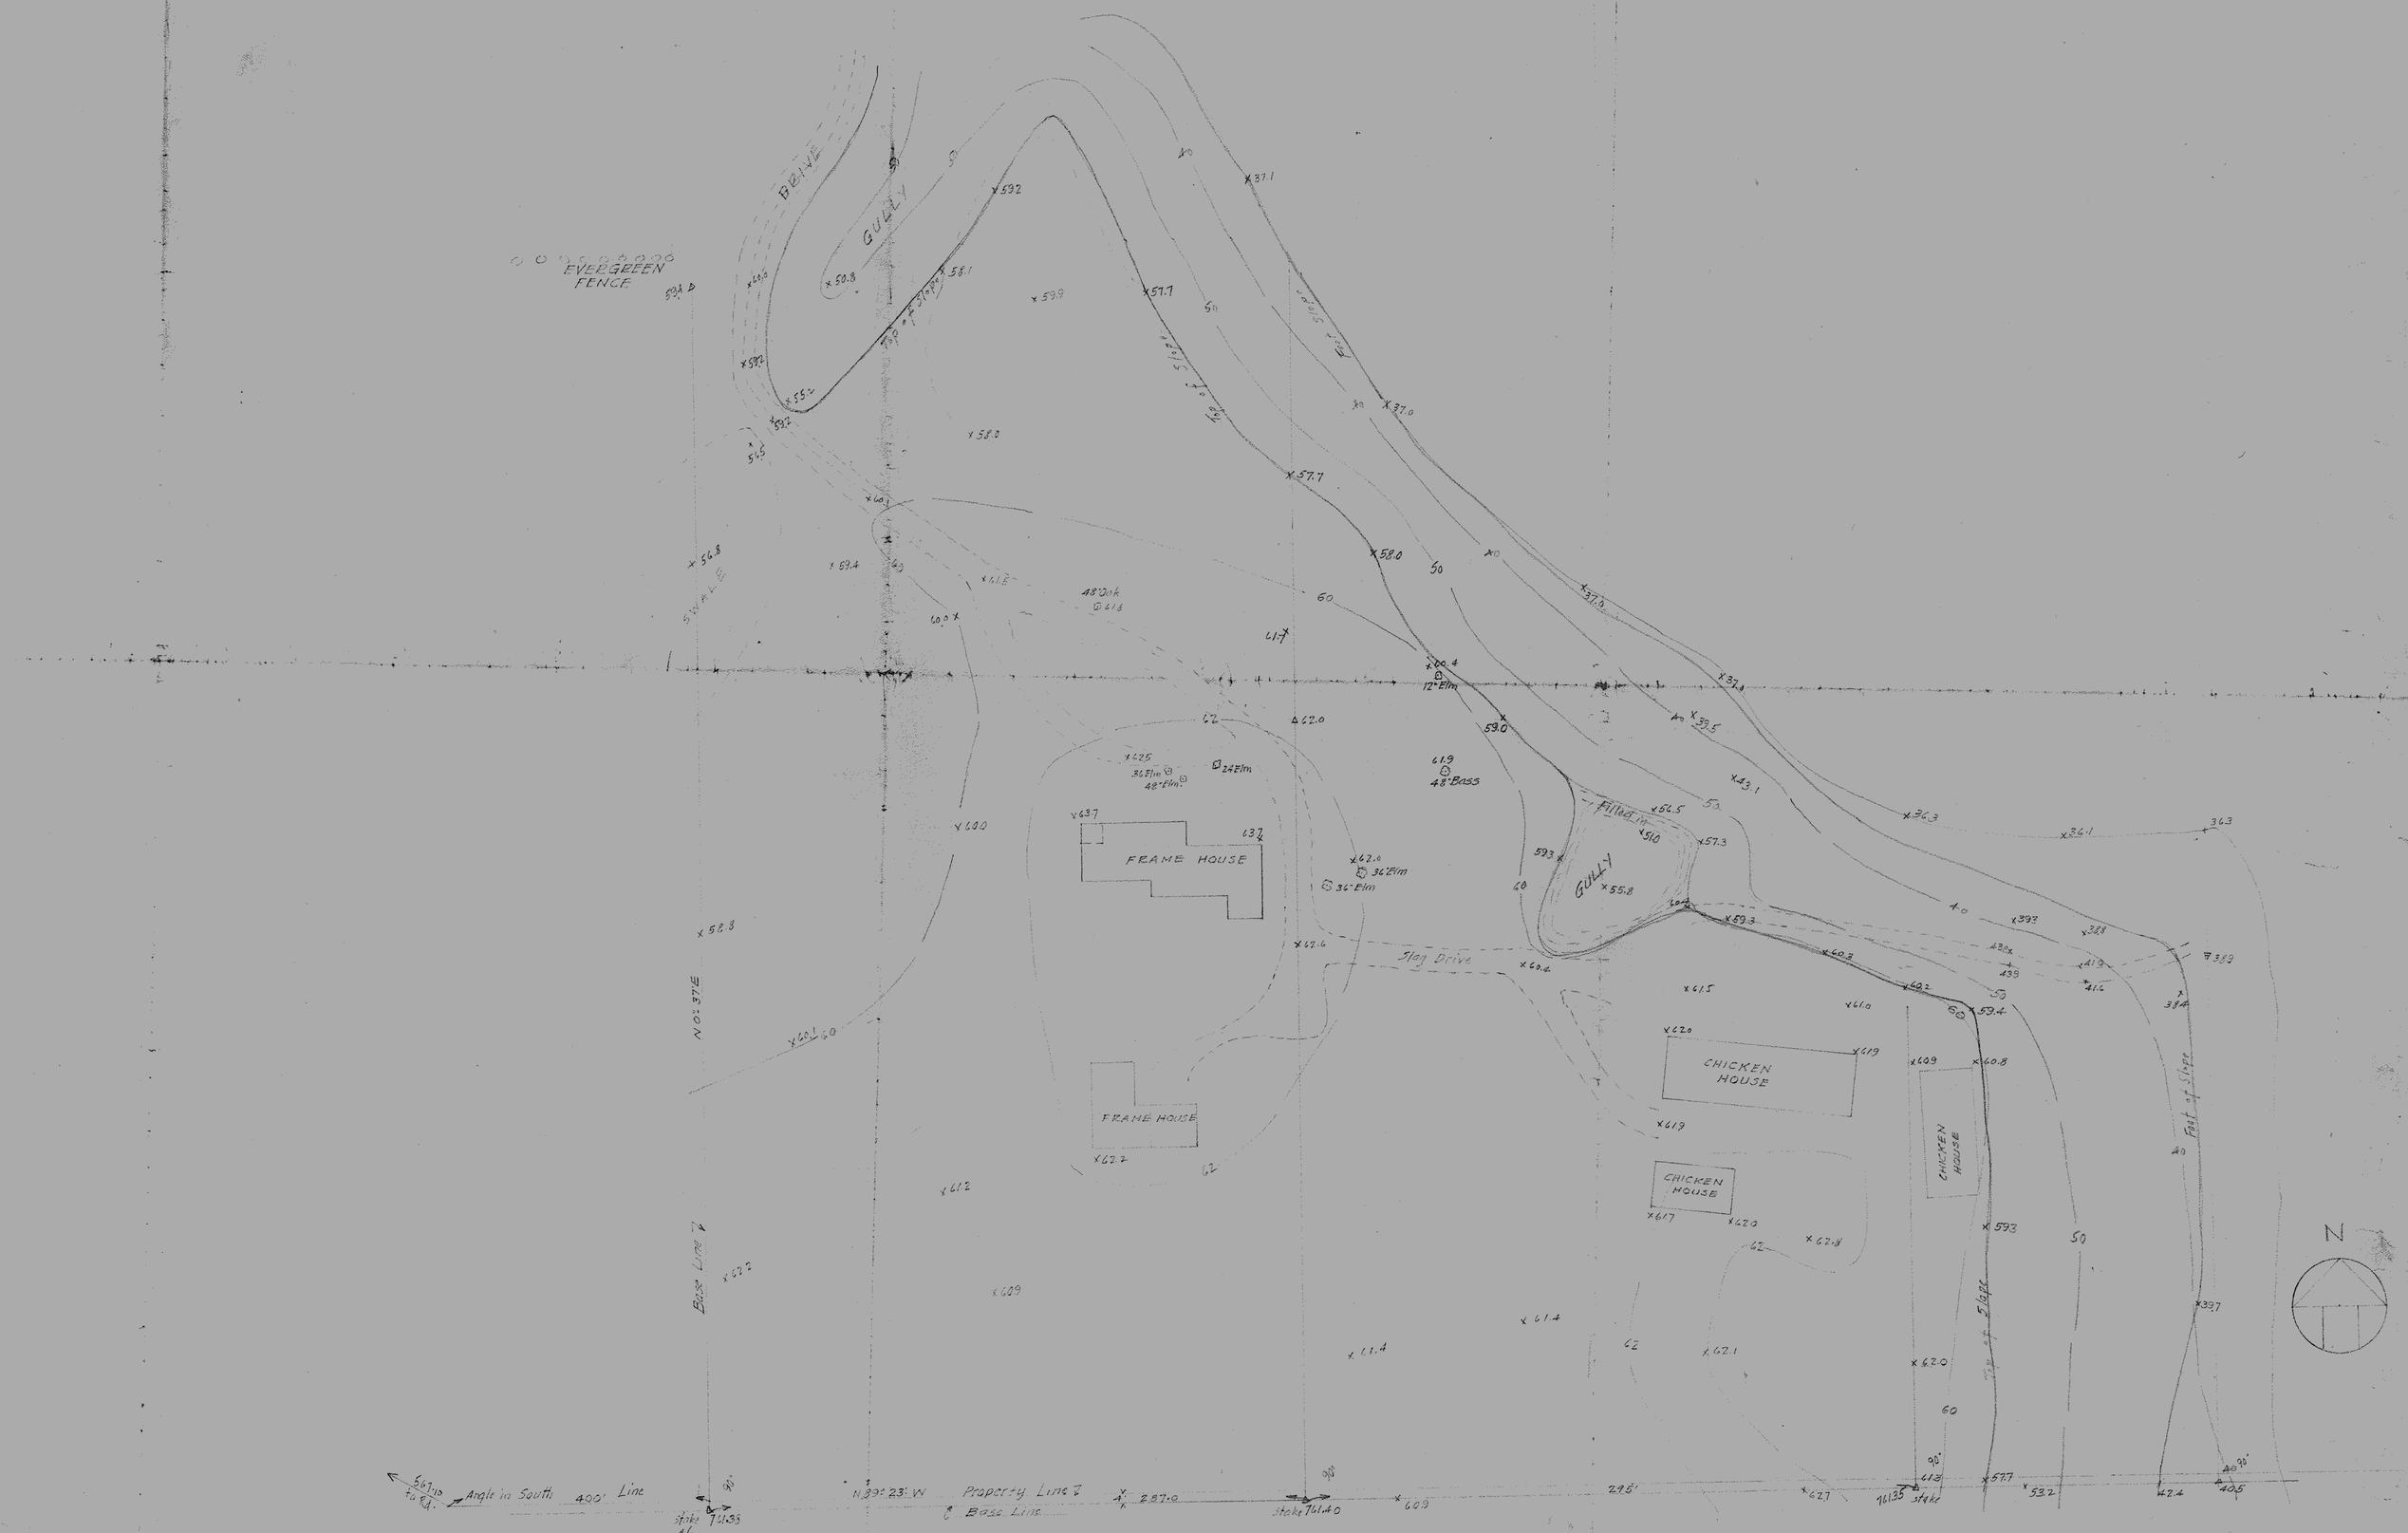

B.M. U.S.G.S. DATUM - Spike in 48" Elm 300' E. Rd. & South of entrance to Forest View. El. 761.60.

Add 700' to abbreviated elevations shown.

TOPOGRAPHIC SURVEY
THE SISTERS OF CHARITY OF ST. AUGUSTINE
CARLISLE TP. LORAIN CO. OHIO. SCALE 1" = 40'
T.W. LAUNDON REG. SURVEYOR, ELYRIA, OHIO
APR. 25. 1951 Bk 65-51