LORAIN COUNTY SURVEY MAP

10-F OL. 18, O.L. 19
10-00-012-H
10-00-012-000-139
10-00-013-E
10-00-013-000-028

MAP OF SURVEY

for SAM & EVA KAHN & BOARD OF PARK COMMISSIONERS, LORAIN COUNTY METROPOLITAN PARK DISTRICT

SITUATED IN THE TOWNSHIP OF CARLISLE, COUNTY OF LORAIN, STATE OF OHIO AND KNOWN AS PARTS OF SECTIONS No 12, 13, 18 & 19 OF ORIGINAL CARLISLE TOWNSHIP.

PPN 10-00-012-000-139
10-00-013-000-028

MAP (R) 10-F, 10-00-012-H 10-00-013-E
44339

BY Charles J. Neff
REG SURVEYOR No 4546

NEFF & ASSOCIATES
6415 STUMPH RD. & ELYRIA BLOCK BLDG.
CLEVELAND, OHIO 44130 & ELYRIA, OHIO

SCALE 1"=200'
JOB No 4525
DATE 12-28-64
F.B. N-143 76/81 N-145 63/79
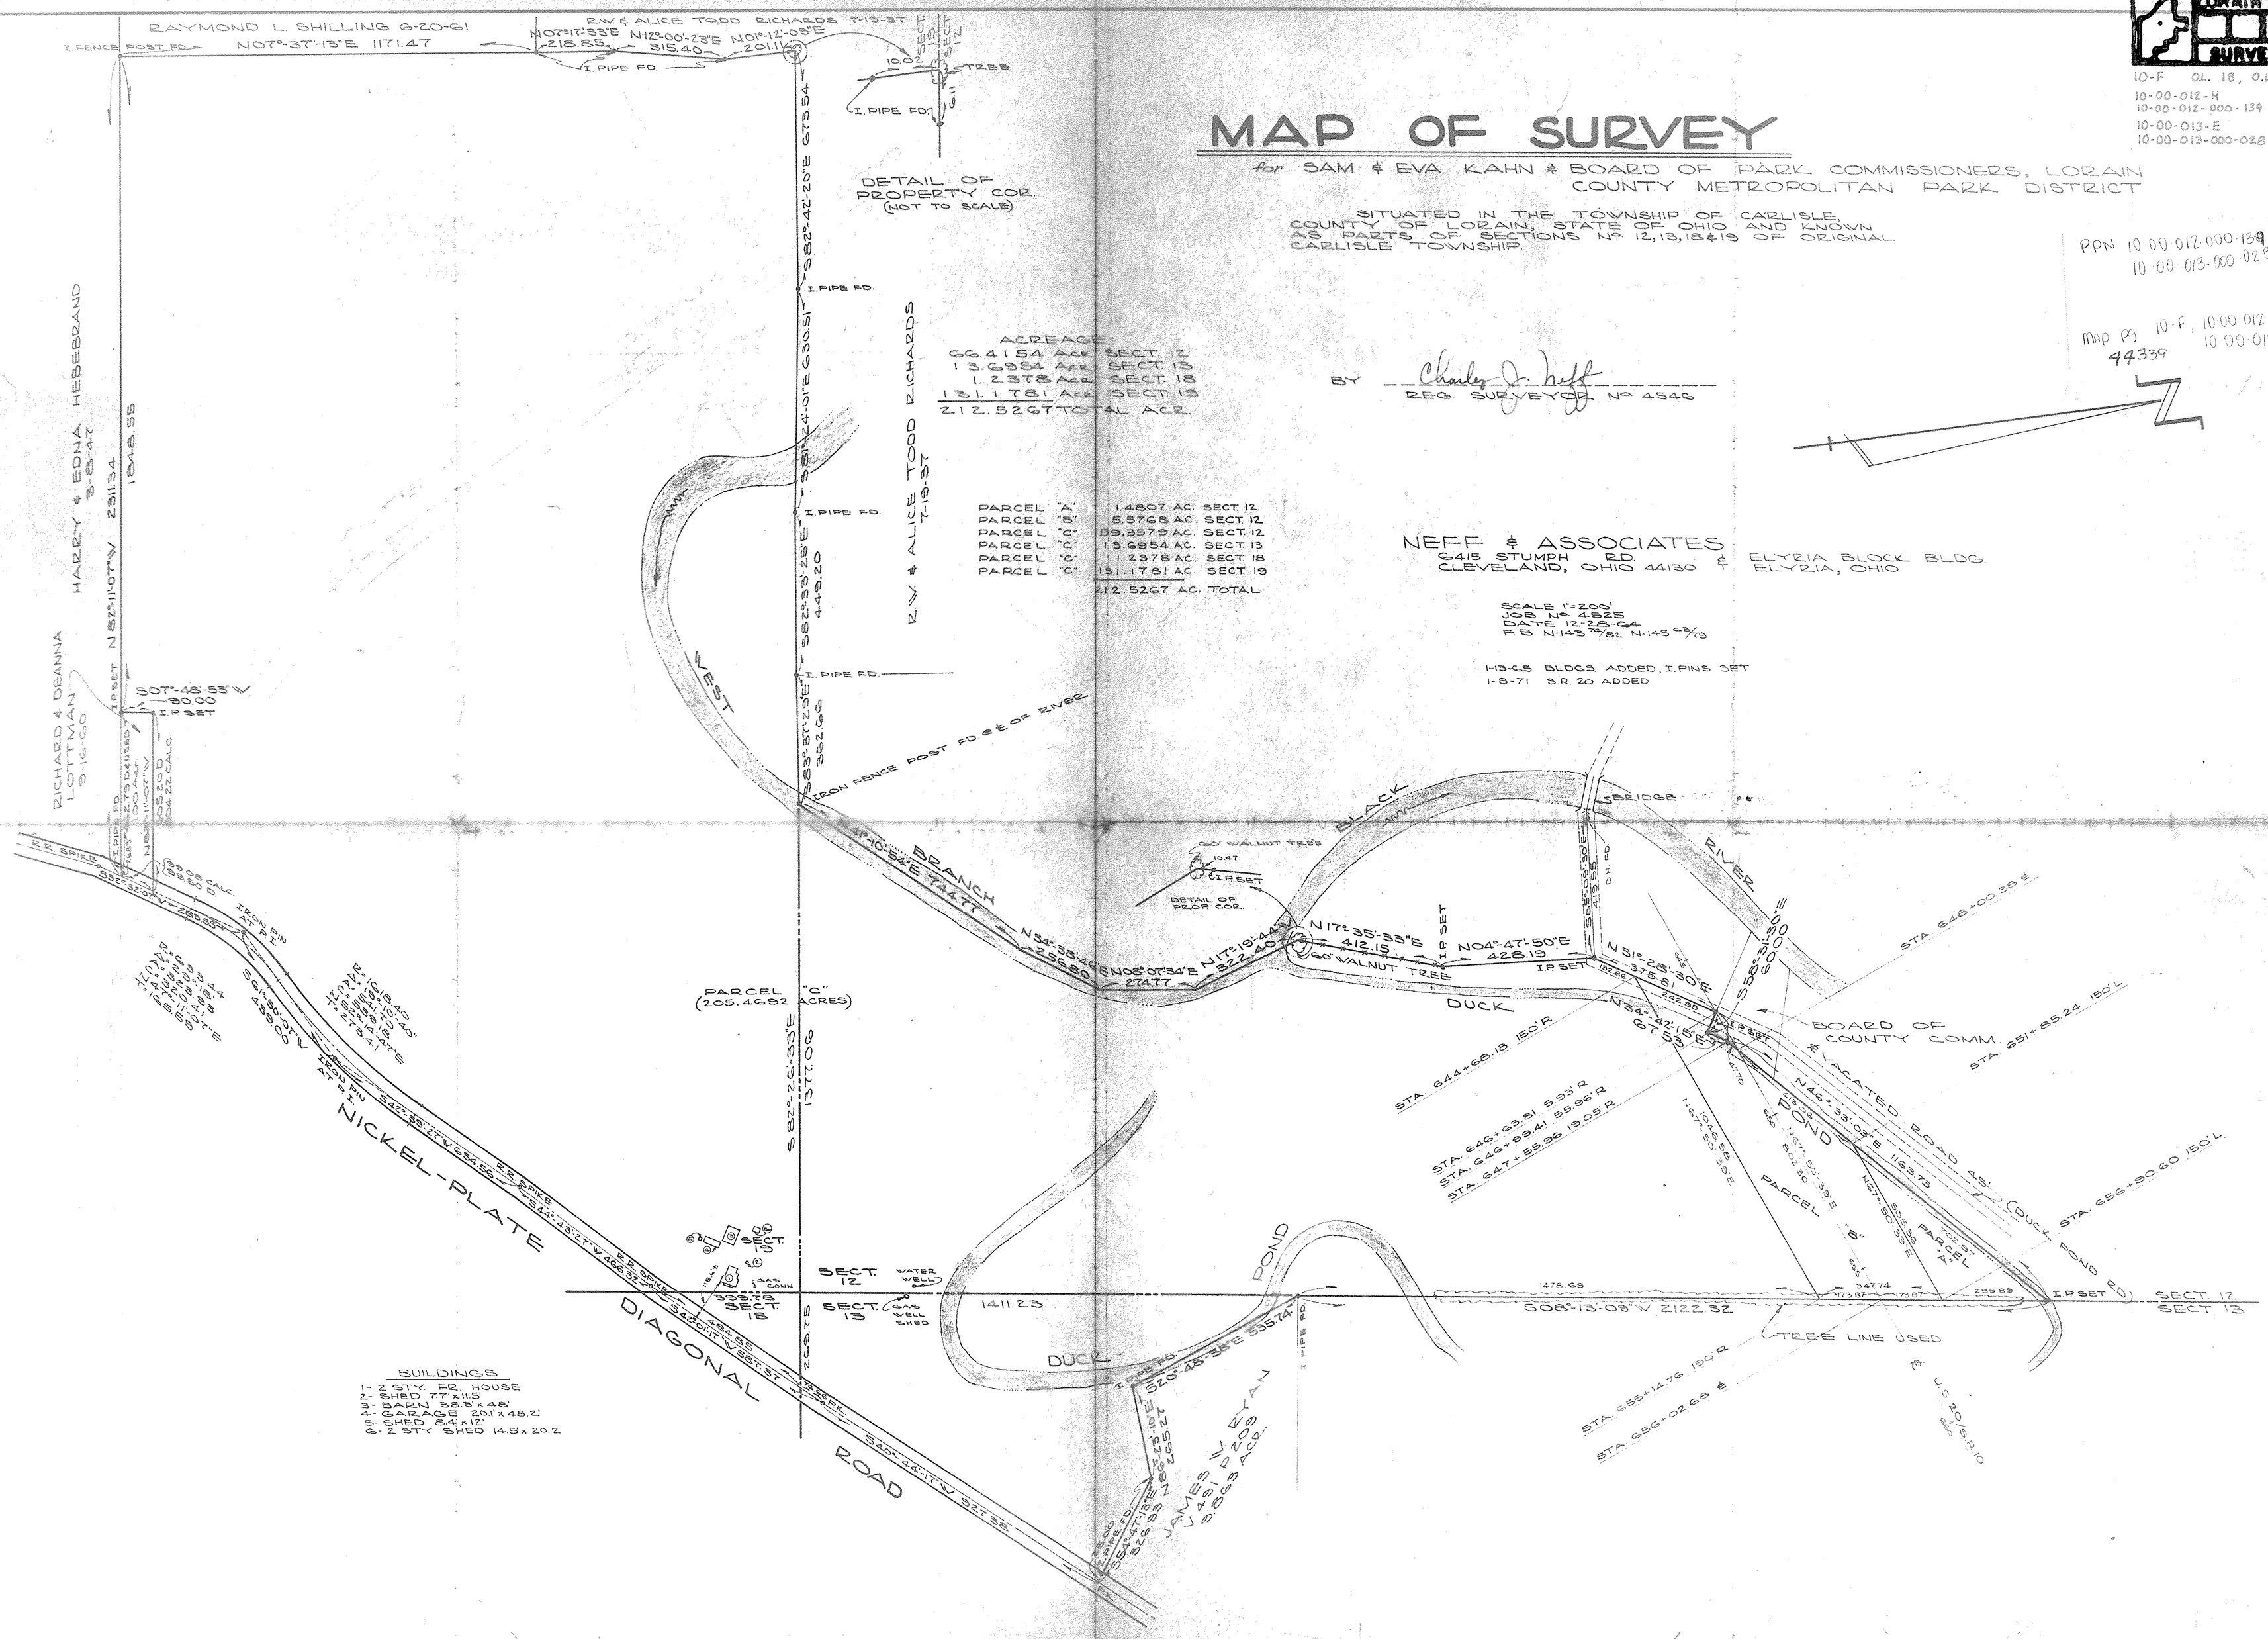
1-13-65 BLDGS ADDED, I.PINS SET
1-8-71 S.R. 20 ADDED