11-00-010-B
11-00-010-000-028

PPN 11-00-010-000-028

MAP PG 11-00-010-B

44347

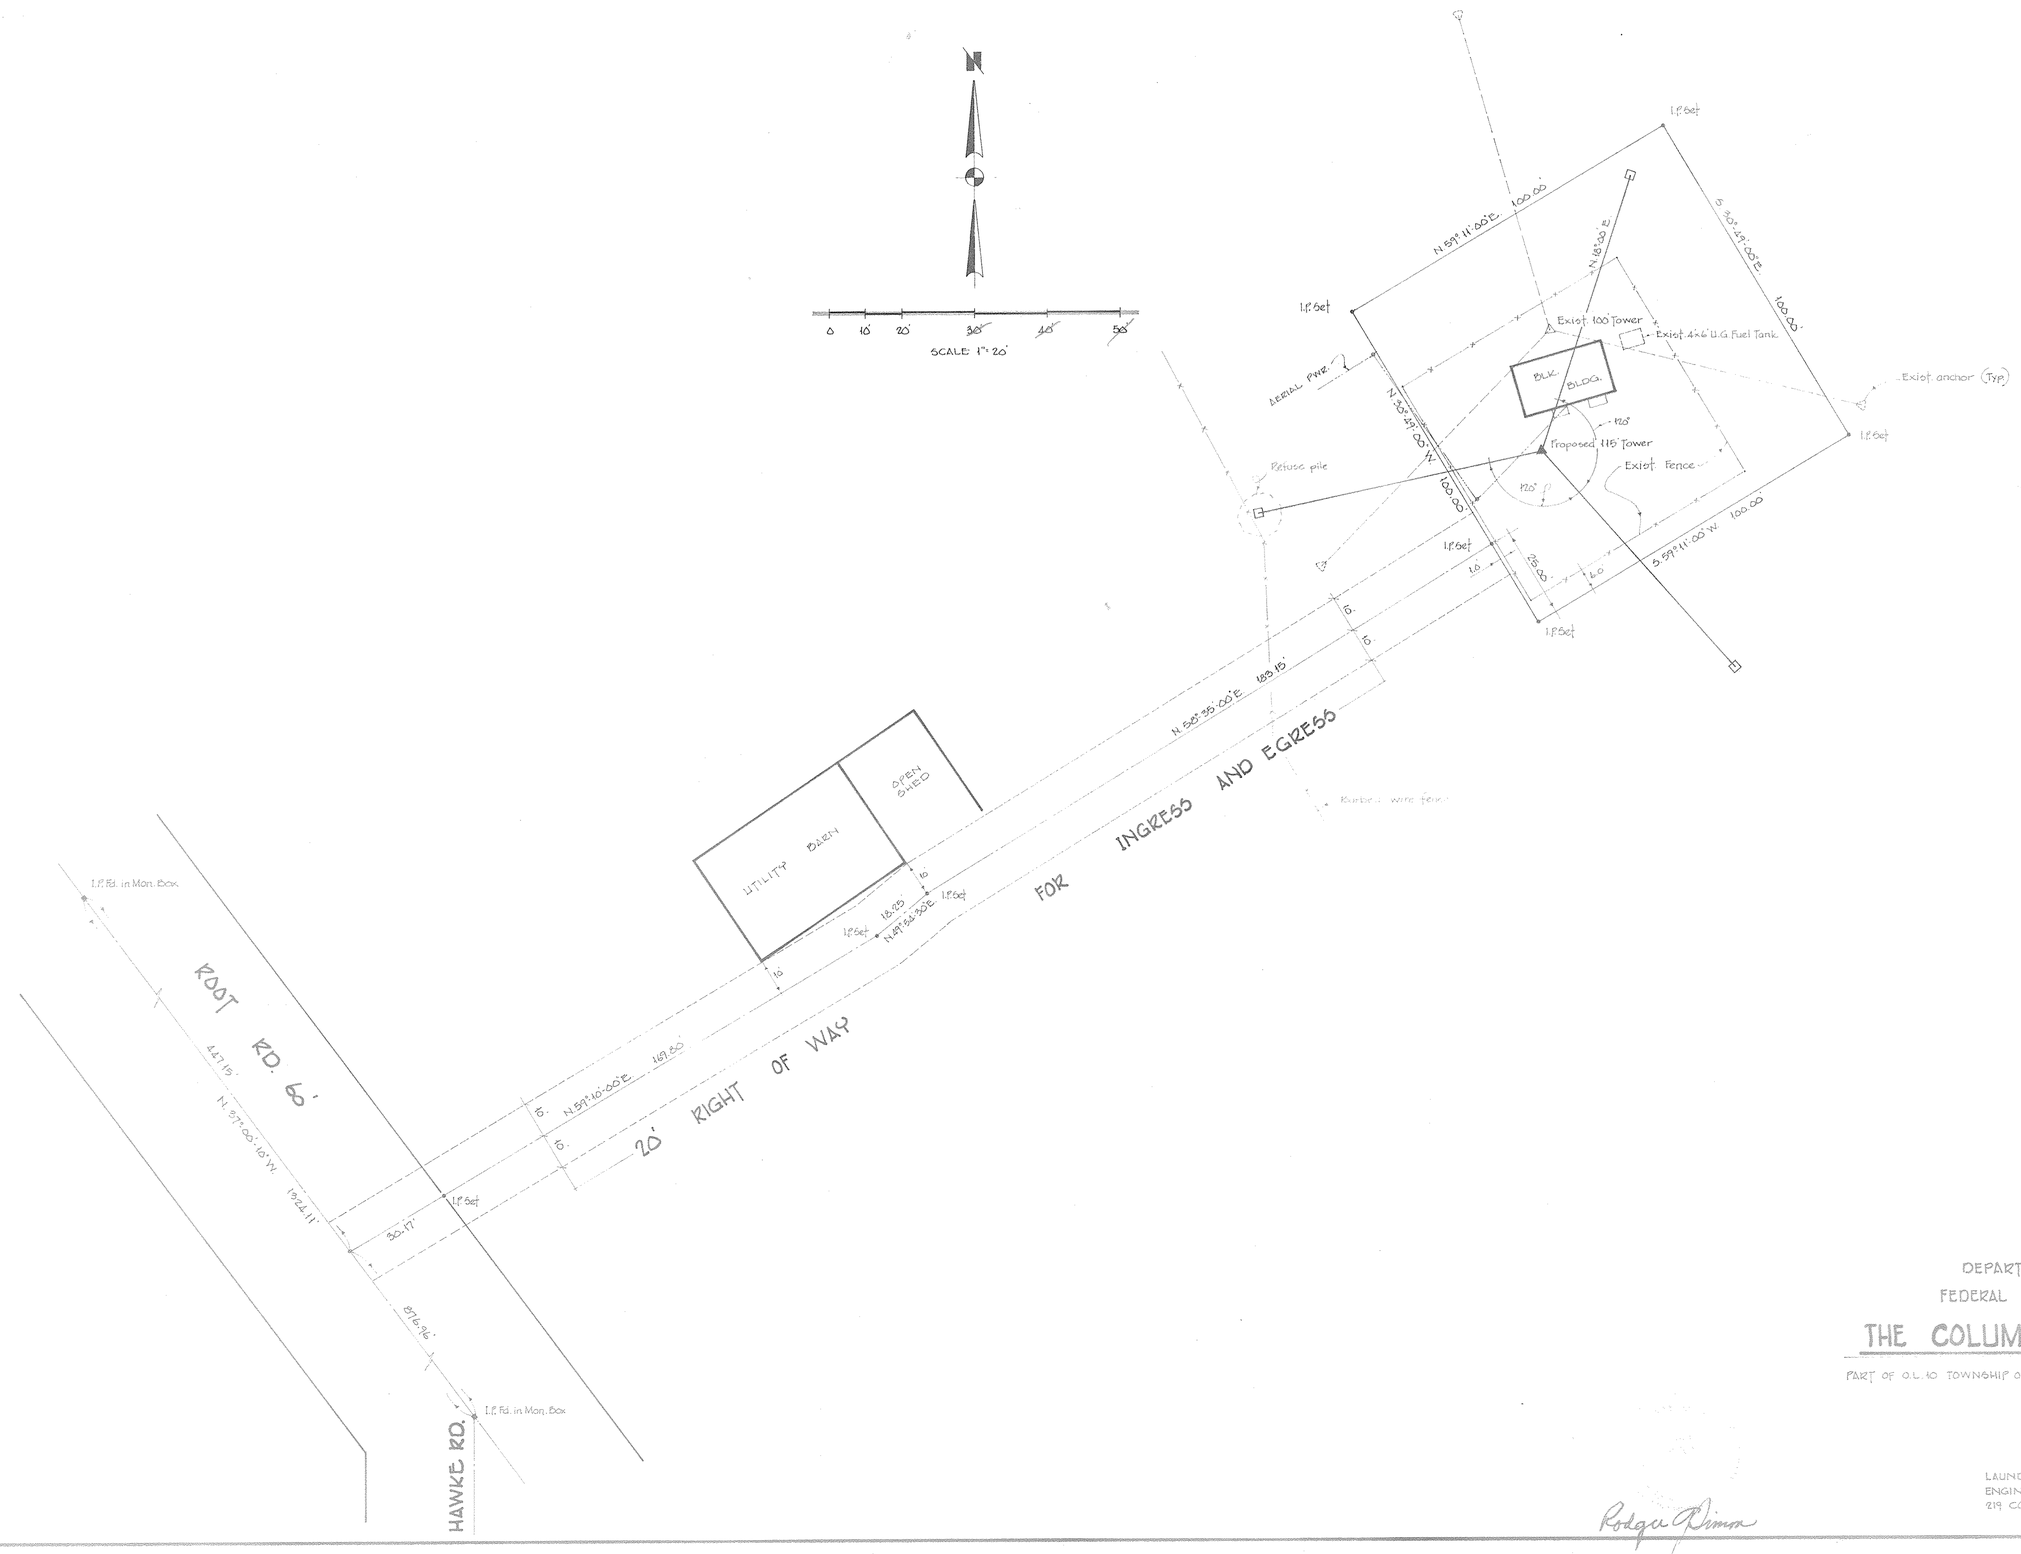

SURVEY FOR THE

DEPARTMENT of TRANSPORTATION
FEDERAL AVIATION ADMINISTRATION

THE COLUMBIA STATION RMLR

PART OF O.L. 10 TOWNSHIP OF EATON • COUNTY OF LORAIN • STATE OF OHIO
MARCH 1987

BY
LAUNDON • SIMON • CAHL & ASSOC. INC.
ENGINEERS SURVEYORS
219 COURT ST. ELYRIA, O. 44035
(216) 322-7625

Rodger Simon