PPN 10-00-013-000-027

10-00-013-E
10-00-013-000-027

LORAIN COUNTY SURVEY DATA

MAP PG 10-00-013-E 44353

TOTAL AREA =	9.86525 Acres
TAKE AREA =	3.71860 Acres
REMAINDER =	6.14665 Acres

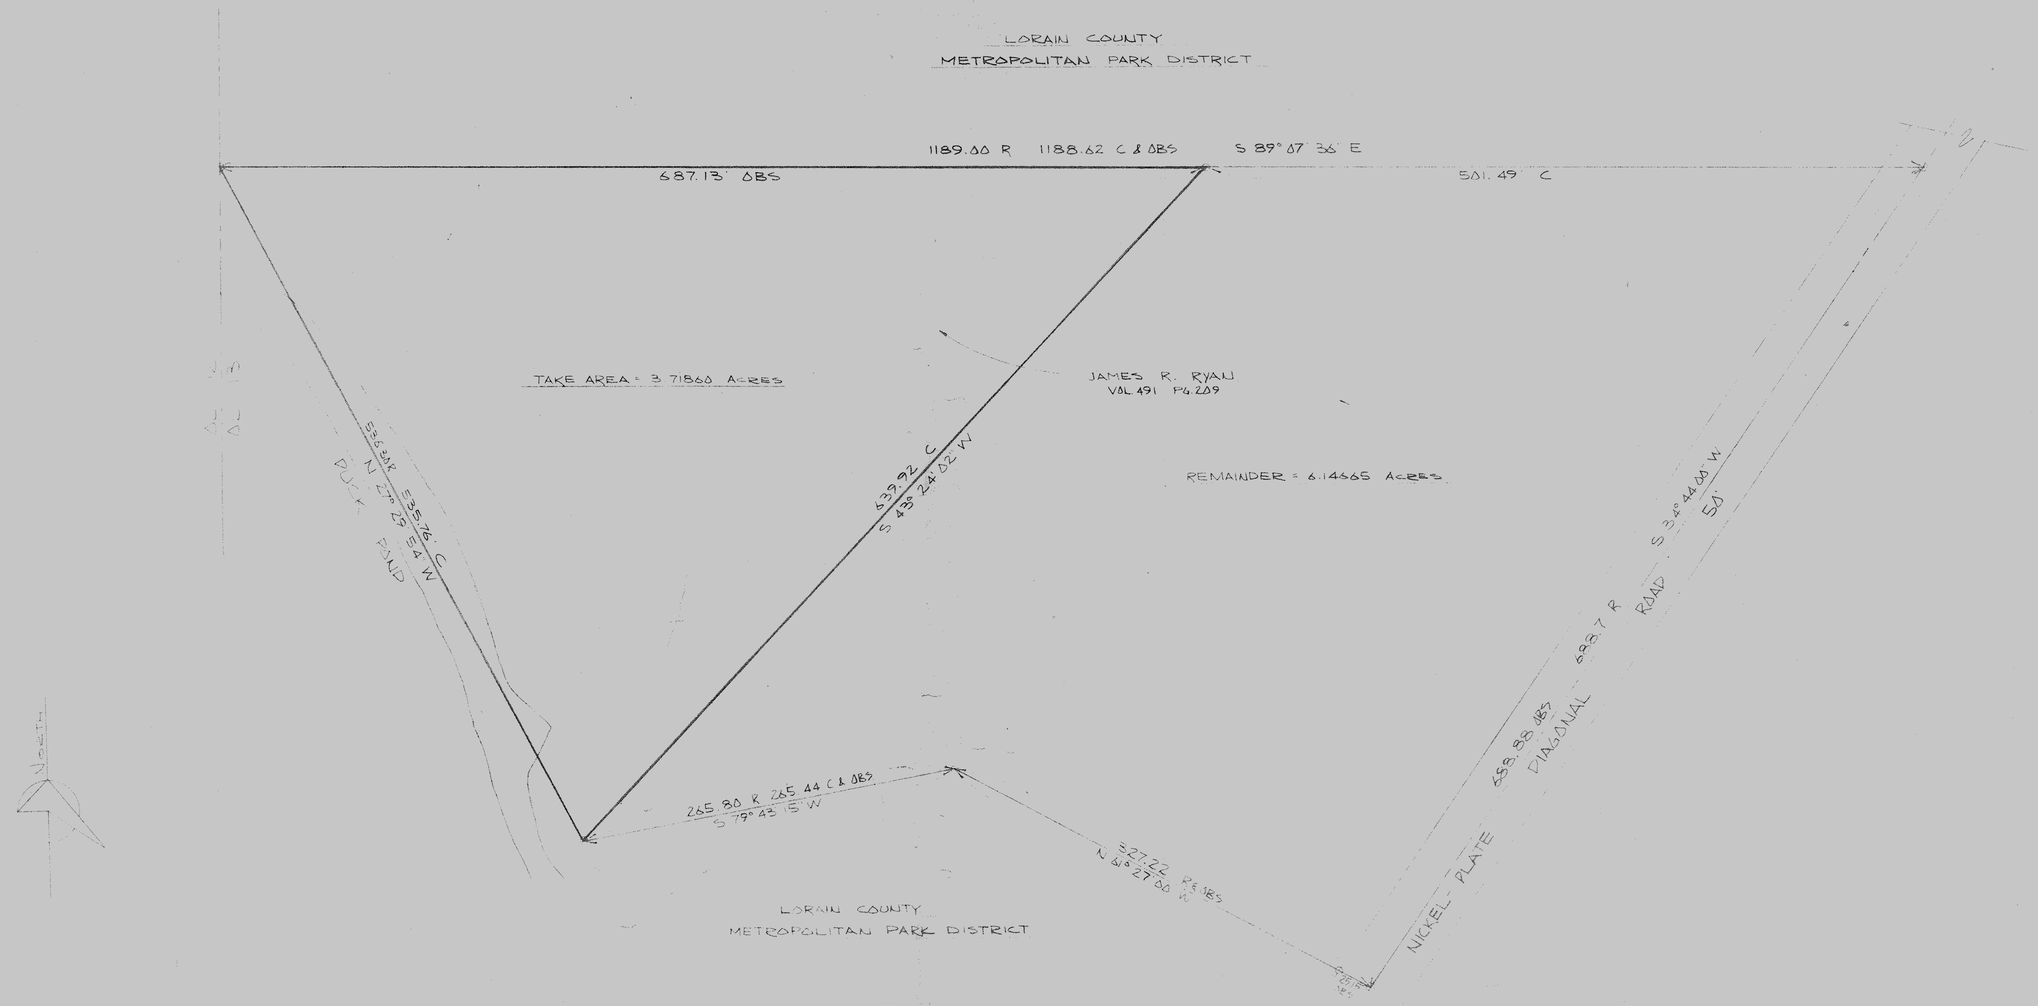

LEGEND

IRON PIN FOUND	○
IRON PIN SET	●
MONUMENT BOX FOUND	⊞
RECORD	R
OBSERVED	OBS
MEASURED	M

METROPOLITAN PARK DISTRICT
A SURVEY
PROPERTY
BOUNDARY

SCHAFER, HURA & ASSOCIATES, INC.
ENGINEERS AND SURVEYORS
4370 OBERLIN AVE.
LORAIN, OHIO

CVWB
5

ORIGINAL LOT	3	DATE	[illegible]
TOWNSHIP	S.A.R. 4 E.	SCALE	1"=50'
CITY OF		FIELD BOOK	219 Pg. 12
COUNTY OF	LORAIN	DRAWN BY	[illegible]
STATE OF	OHIO	CHECKED BY	[illegible]
K. O.	[illegible]	FILE NO.	[illegible]

125