PPN 10-00-019-000-045
047

10-00-019-000-045
10-00-019-000-047
10-F

Map pg 10-F

44354

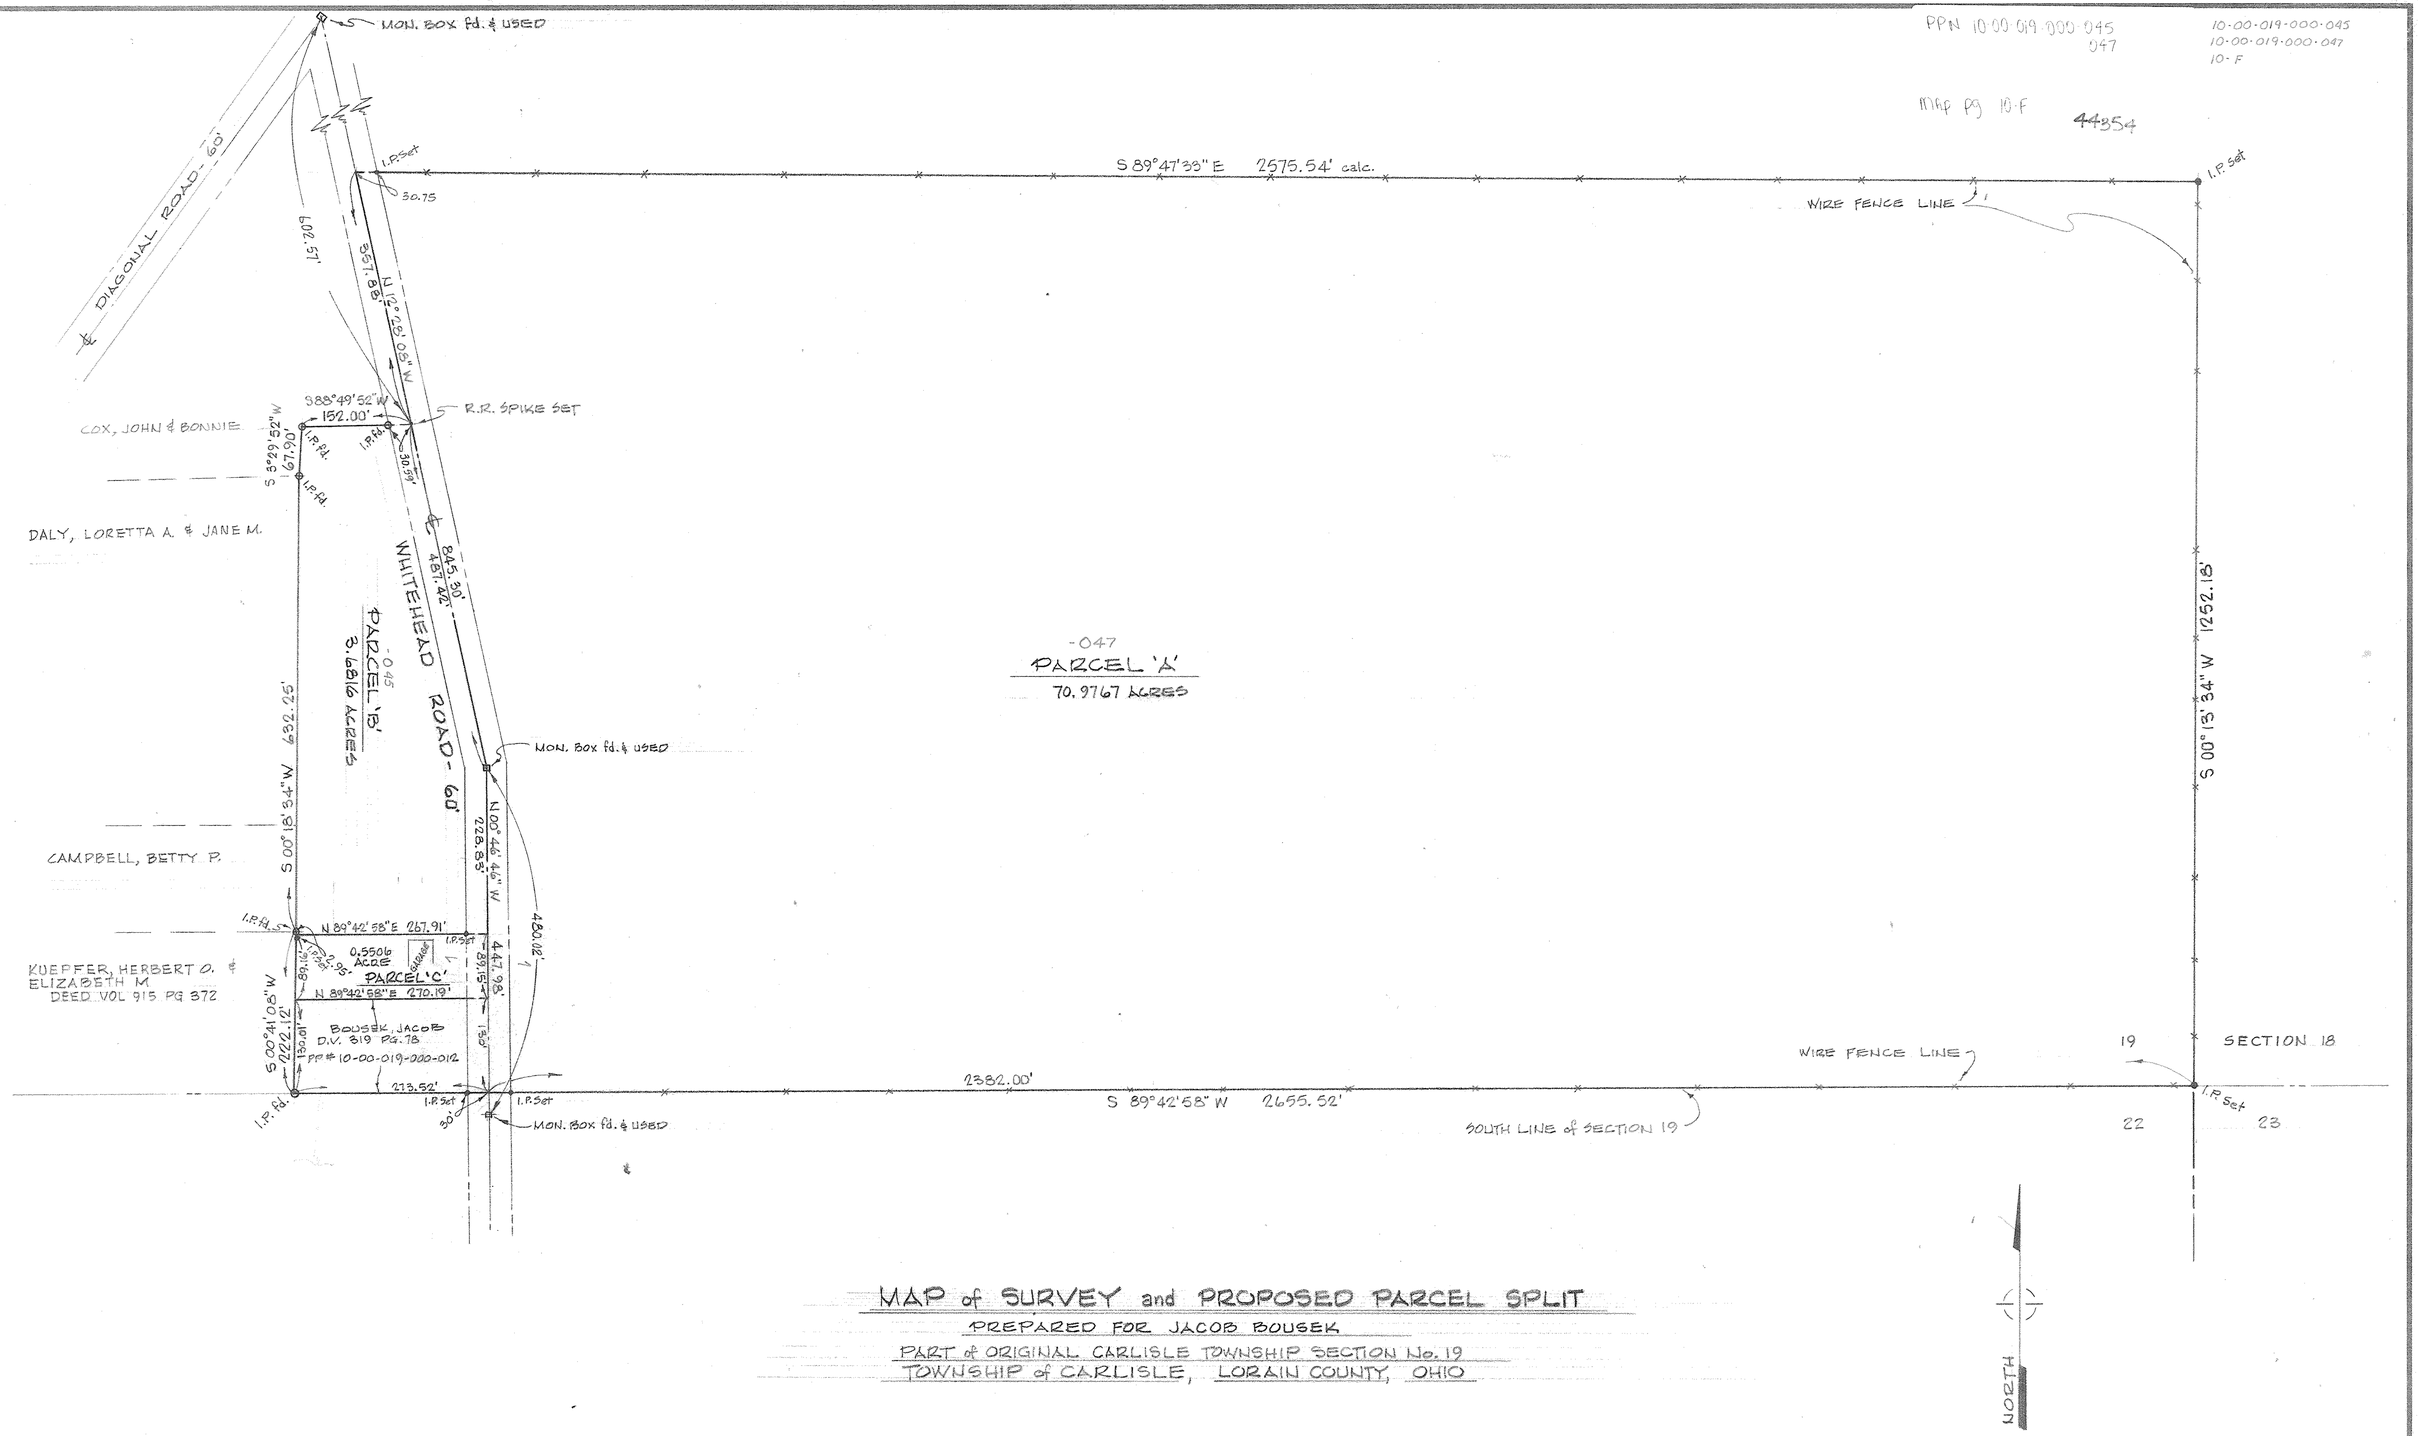

MAP of SURVEY and PROPOSED PARCEL SPLIT

PREPARED FOR JACOB BOUSEK

PART of ORIGINAL CARLISLE TOWNSHIP SECTION No. 19

TOWNSHIP of CARLISLE, LORAIN COUNTY, OHIO

REF: PP# 10-00-019-000-017 & 018
TAX MAP PAGE 10-F

McGLINCHY AND ASSOCIATES
PROFESSIONAL ENGINEERS AND SURVEYORS
110½ MIDDLE AVE. ELYRIA, OHIO

SCALE: 1" = 100' DRAWN BY: B. THOMAS

DATE: APRIL, 1981 JOB NO: 816700