10-F
10-00-019-000-008

LORAIN COUNTY SURVEY MAPS

PPN 10-00-019-000-008

MAP PG 10-F 44358

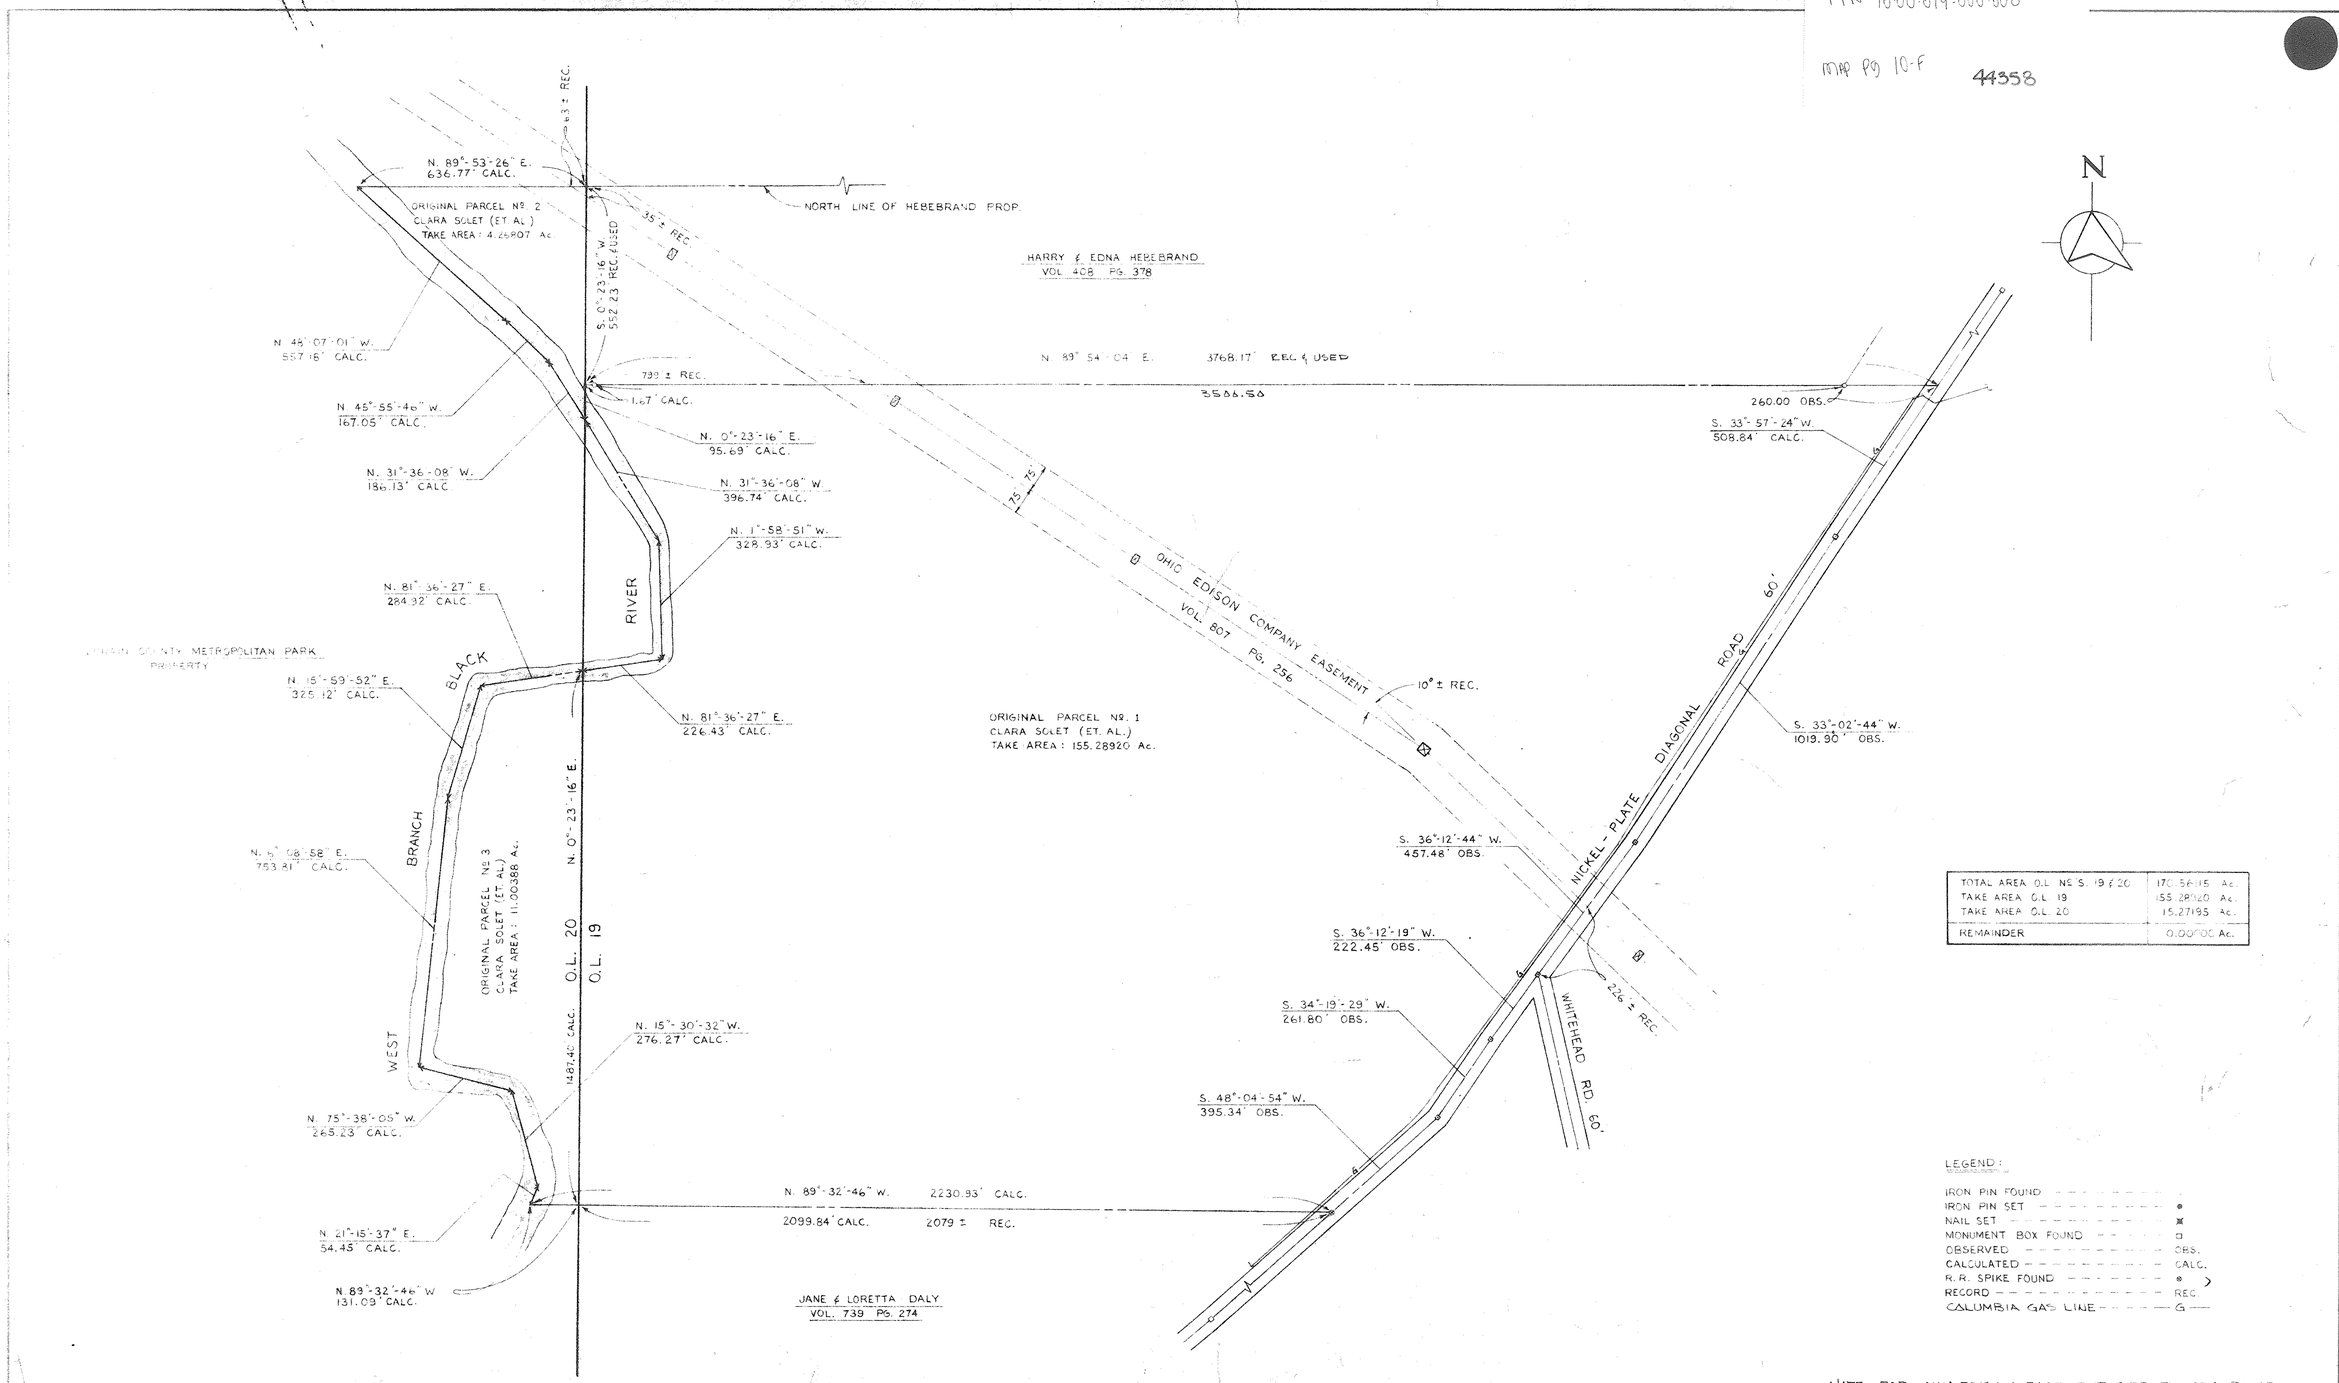

TOTAL AREA O.L. Nº S. 19 & 20	170.56115 Ac.
TAKE AREA O.L. 19	155.28920 Ac.
TAKE AREA O.L. 20	15.27195 Ac.
REMAINDER	0.00000 Ac.

LEGEND:

IRON PIN FOUND	
IRON PIN SET	●
NAIL SET	✖
MONUMENT BOX FOUND	□
OBSERVED	OBS.
CALCULATED	CALC.
R.R. SPIKE FOUND	⊗)
RECORD	REC.
COLUMBIA GAS LINE	—G—

NOTE: FOR OHIO EDISON EASEMENT SEE F.B. 220 PG. 63
FOR GAS LINE LOCATIONS SEE F.B. 220 PGS. 106-108

LORAIN COUNTY METROPOLITAN PARKS
LAND ACQUISITION SURVEY
CLARA SOLET (ET. AL.)
CARLISLE TOWNSHIP

SCHAFER, HURA & ASSOCIATES, INC.
ENGINEERS AND SURVEYORS
4370 OBERLIN AVE.
LORAIN, OHIO

CWB
21

ORIGINAL LOT	19 & 20	DATE	3-13-73
TOWNSHIP	CARLISLE	SCALE	1" = 200'
CITY OF		FIELD BOOK	~~219 PG. 108~~ 220 PG. 25 & 26
COUNTY OF	LORAIN	DRAWN BY	M.A.G.
STATE OF	OHIO	CHECKED BY	JFR
W. O.	1685-55 A,B,C	FILE NO.	10-00-19 & 20