10-E
10-00-021-000-019

TOTAL AREA O.L. N2'S 21 & 22	130.36256 Ac
TAKE AREA O.L. 21	127.60221 Ac
TAKE AREA O.L. 22	2.76035 Ac
REMAINDER	0.00000 Ac

PPN 10-00-021 000-019
033

MAP PG 10-E 44860

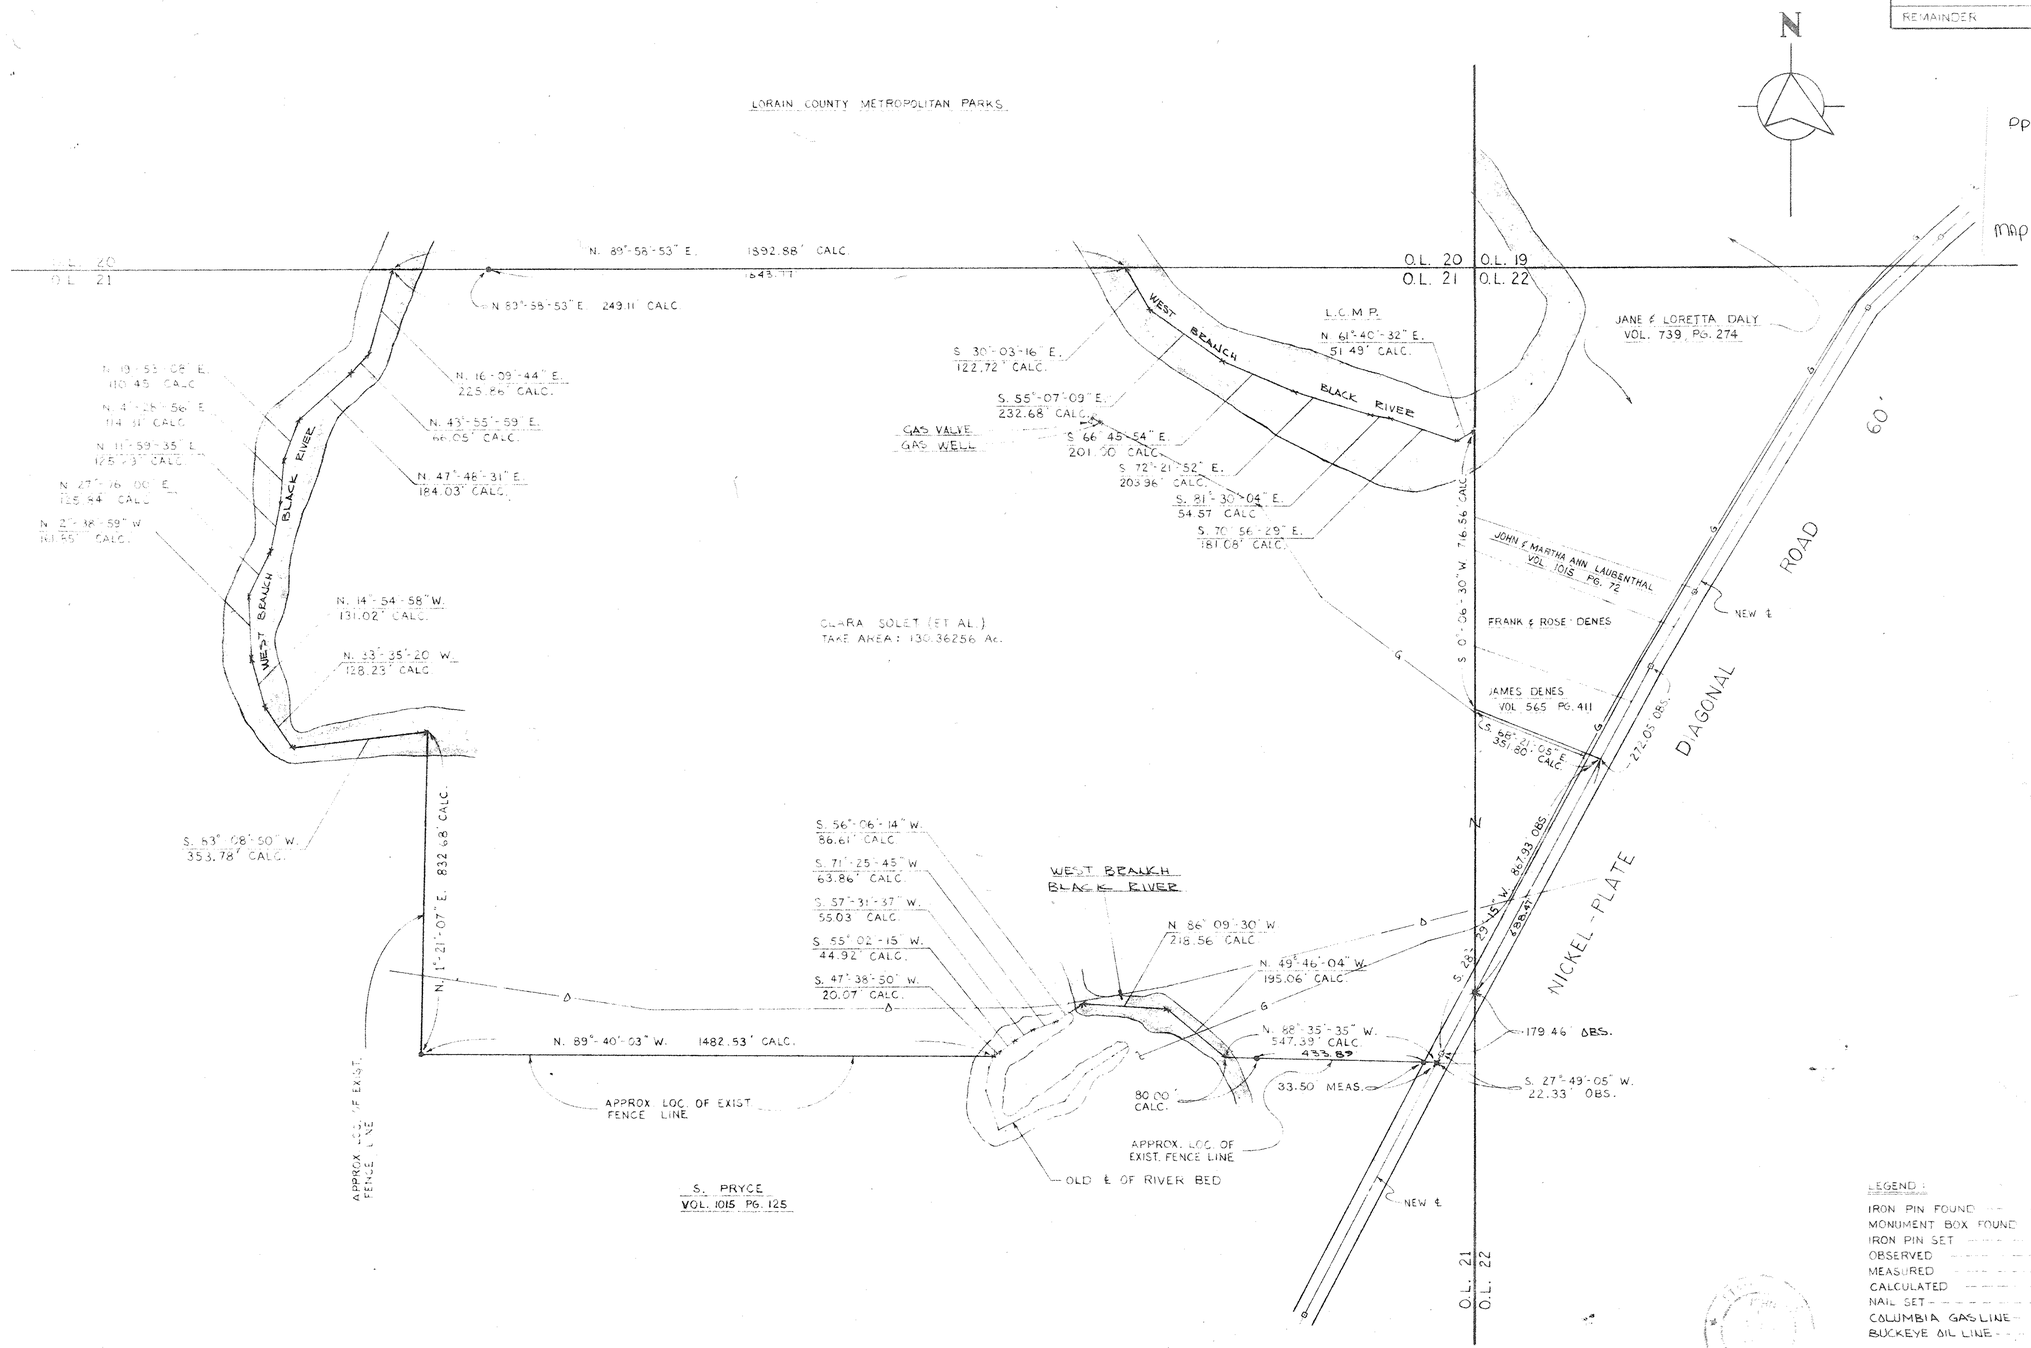

LEGEND:

IRON PIN FOUND	○
MONUMENT BOX FOUND	⊡
IRON PIN SET	●
OBSERVED	OBS.
MEASURED	MEAS
CALCULATED	CALC.
NAIL SET	✖
COLUMBIA GAS LINE	—G—
BUCKEYE OIL LINE	—O—

NOTE: FOR GAS & OIL LINE LOCATIONS SEE FB. 220 PGS. 16-B

LORAIN COUNTY METROPOLITAN PARKS
LAND ACQUISITION SURVEY
CLARA SOLET (ET. AL.)
CARLISLE TOWNSHIP

SCHAFER, HURA & ASSOCIATES, INC.
ENGINEERS AND SURVEYORS
4370 OBERLIN AVE.
LORAIN, OHIO

CWB
21

ORIGINAL LOT	21 & 22	DATE	3-16-73
TOWNSHIP	CARLISLE	SCALE	1" = 200'
CITY OF		FIELD BOOK	220 PG. 29, 30, 31
COUNTY OF	LORAIN	DRAWN BY	M.A.G.
STATE OF	OHIO	CHECKED BY	JFE
W. O.	1685-65 - E.F.G	FILE NO.	10-00-21 & 22