MAP Pg 14.C

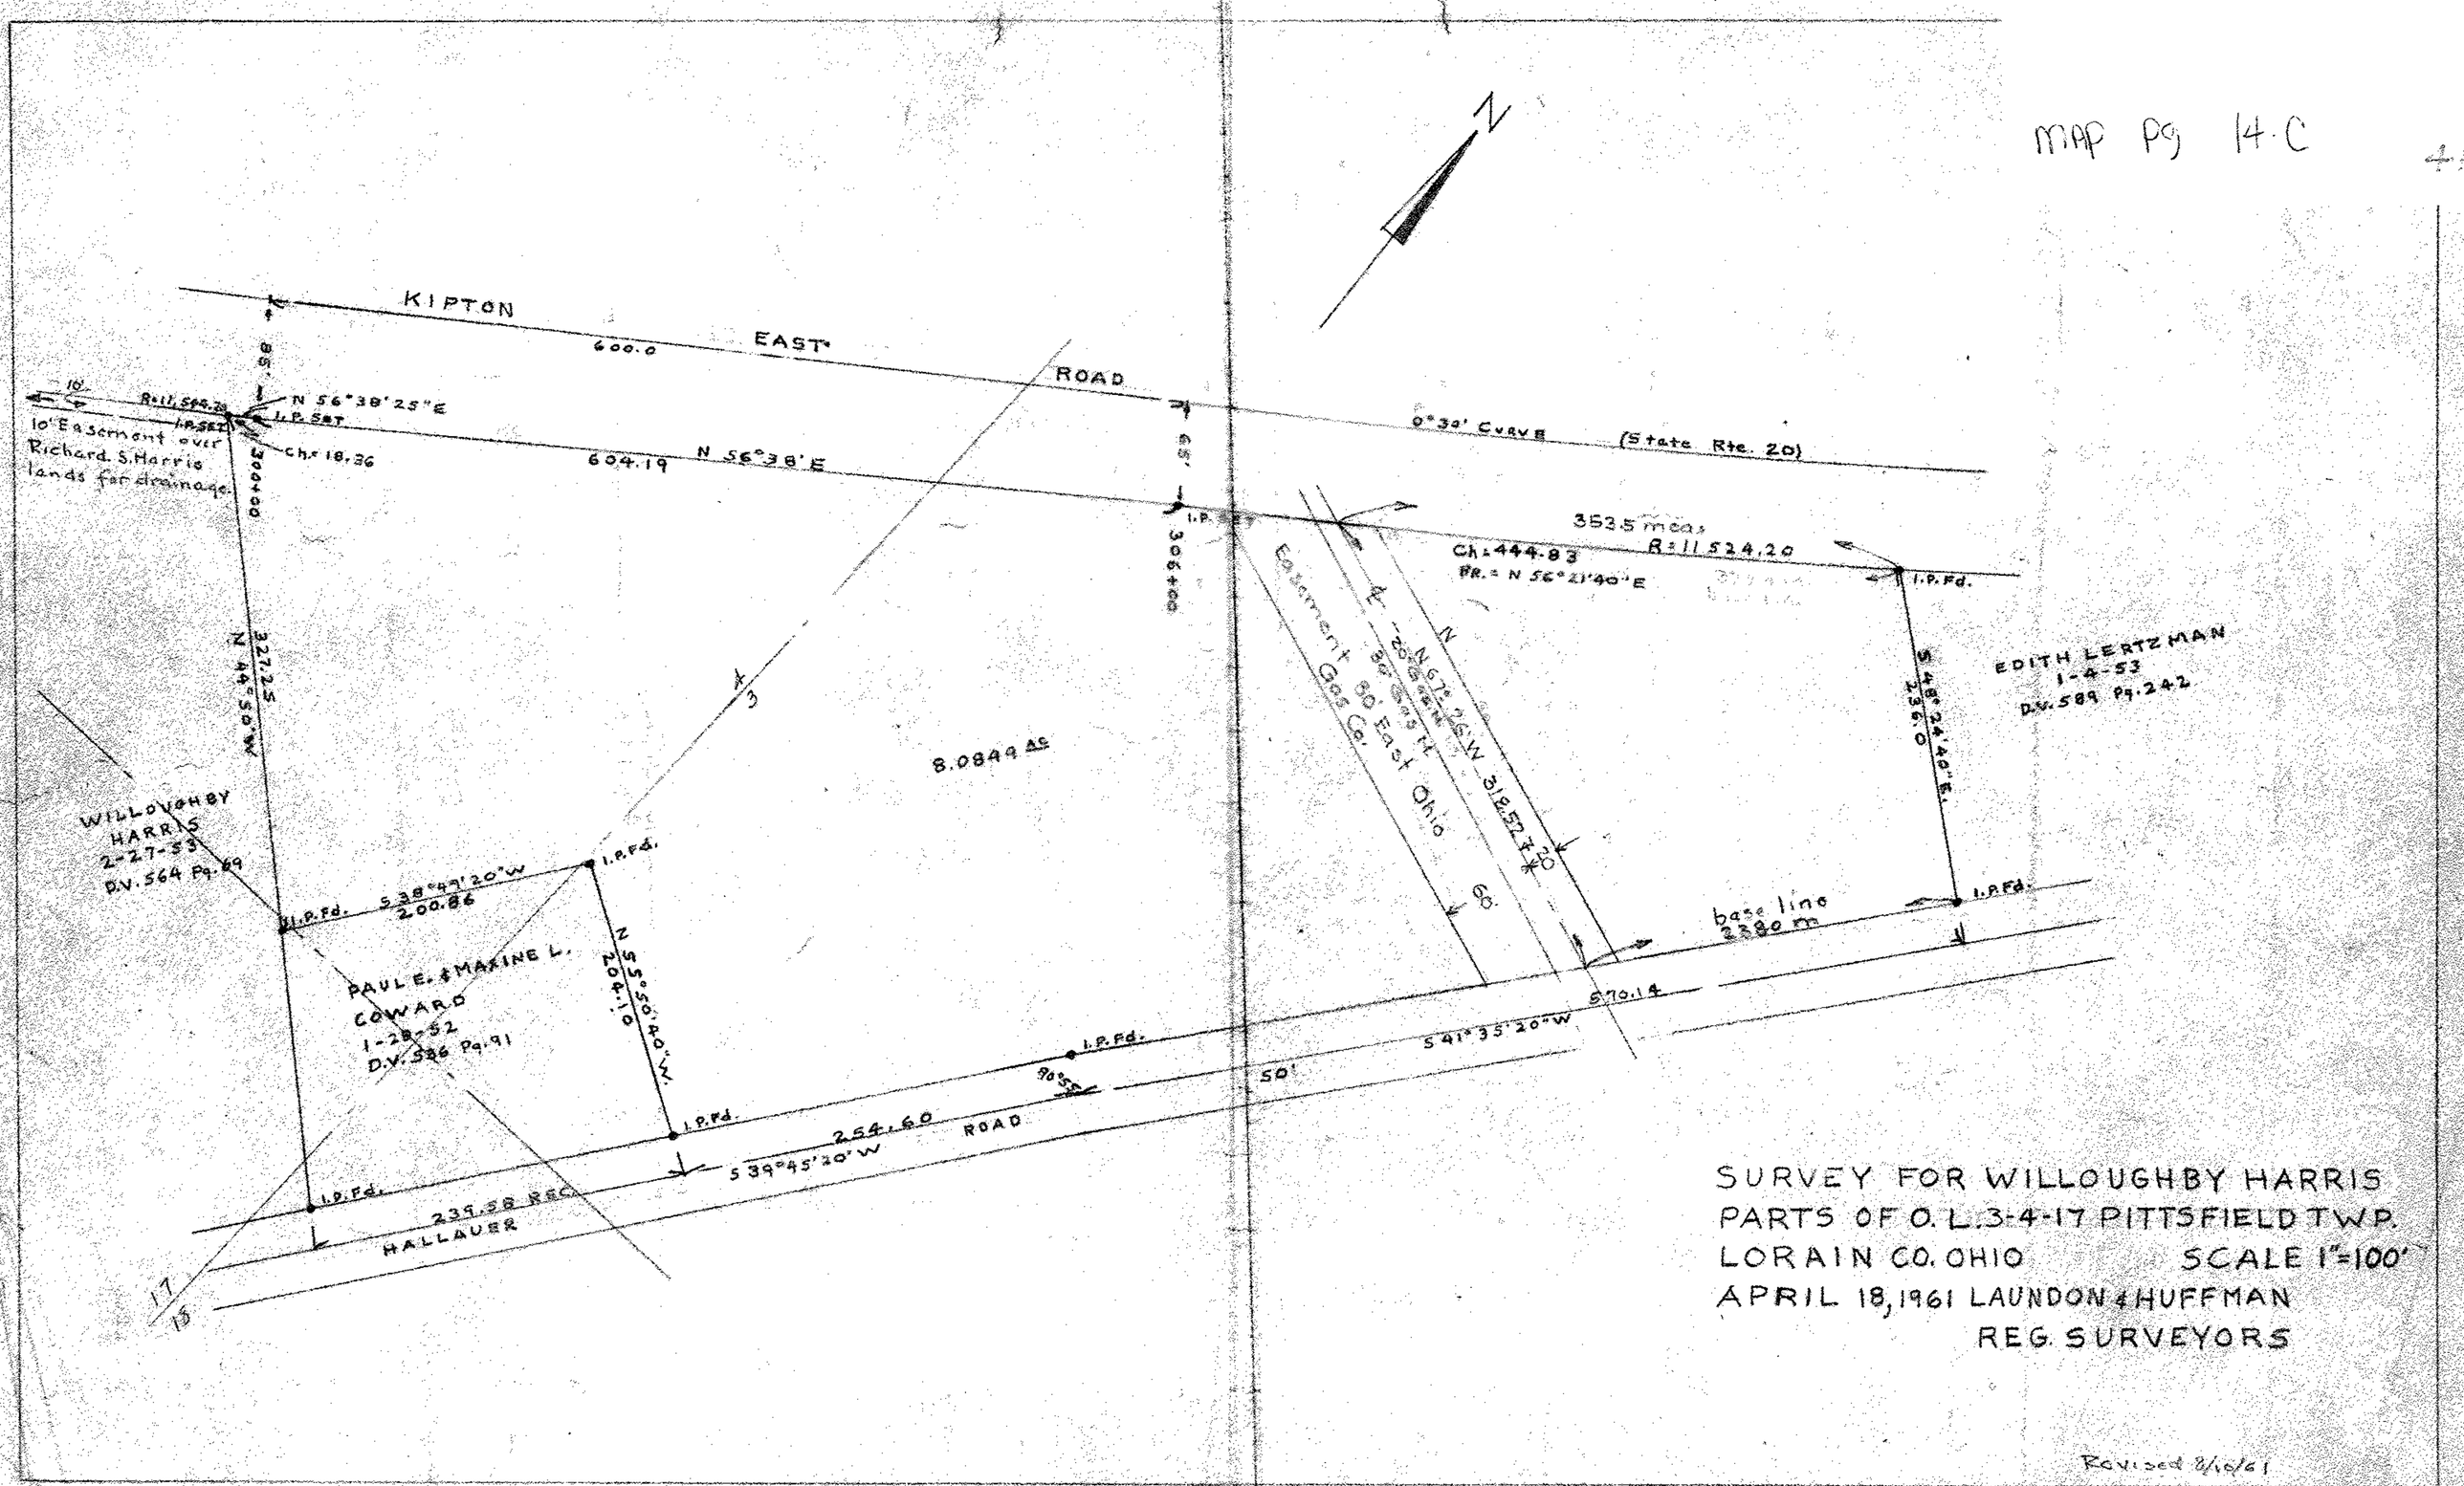

SURVEY FOR WILLOUGHBY HARRIS
PARTS OF O. L. 3-4-17 PITTSFIELD TWP.
LORAIN CO. OHIO SCALE 1"=100'
APRIL 18, 1961 LAUNDON & HUFFMAN
REG. SURVEYORS

Revised 8/10/61