PPN 14-00-026-000-001

MAP Pg 14-B

44377

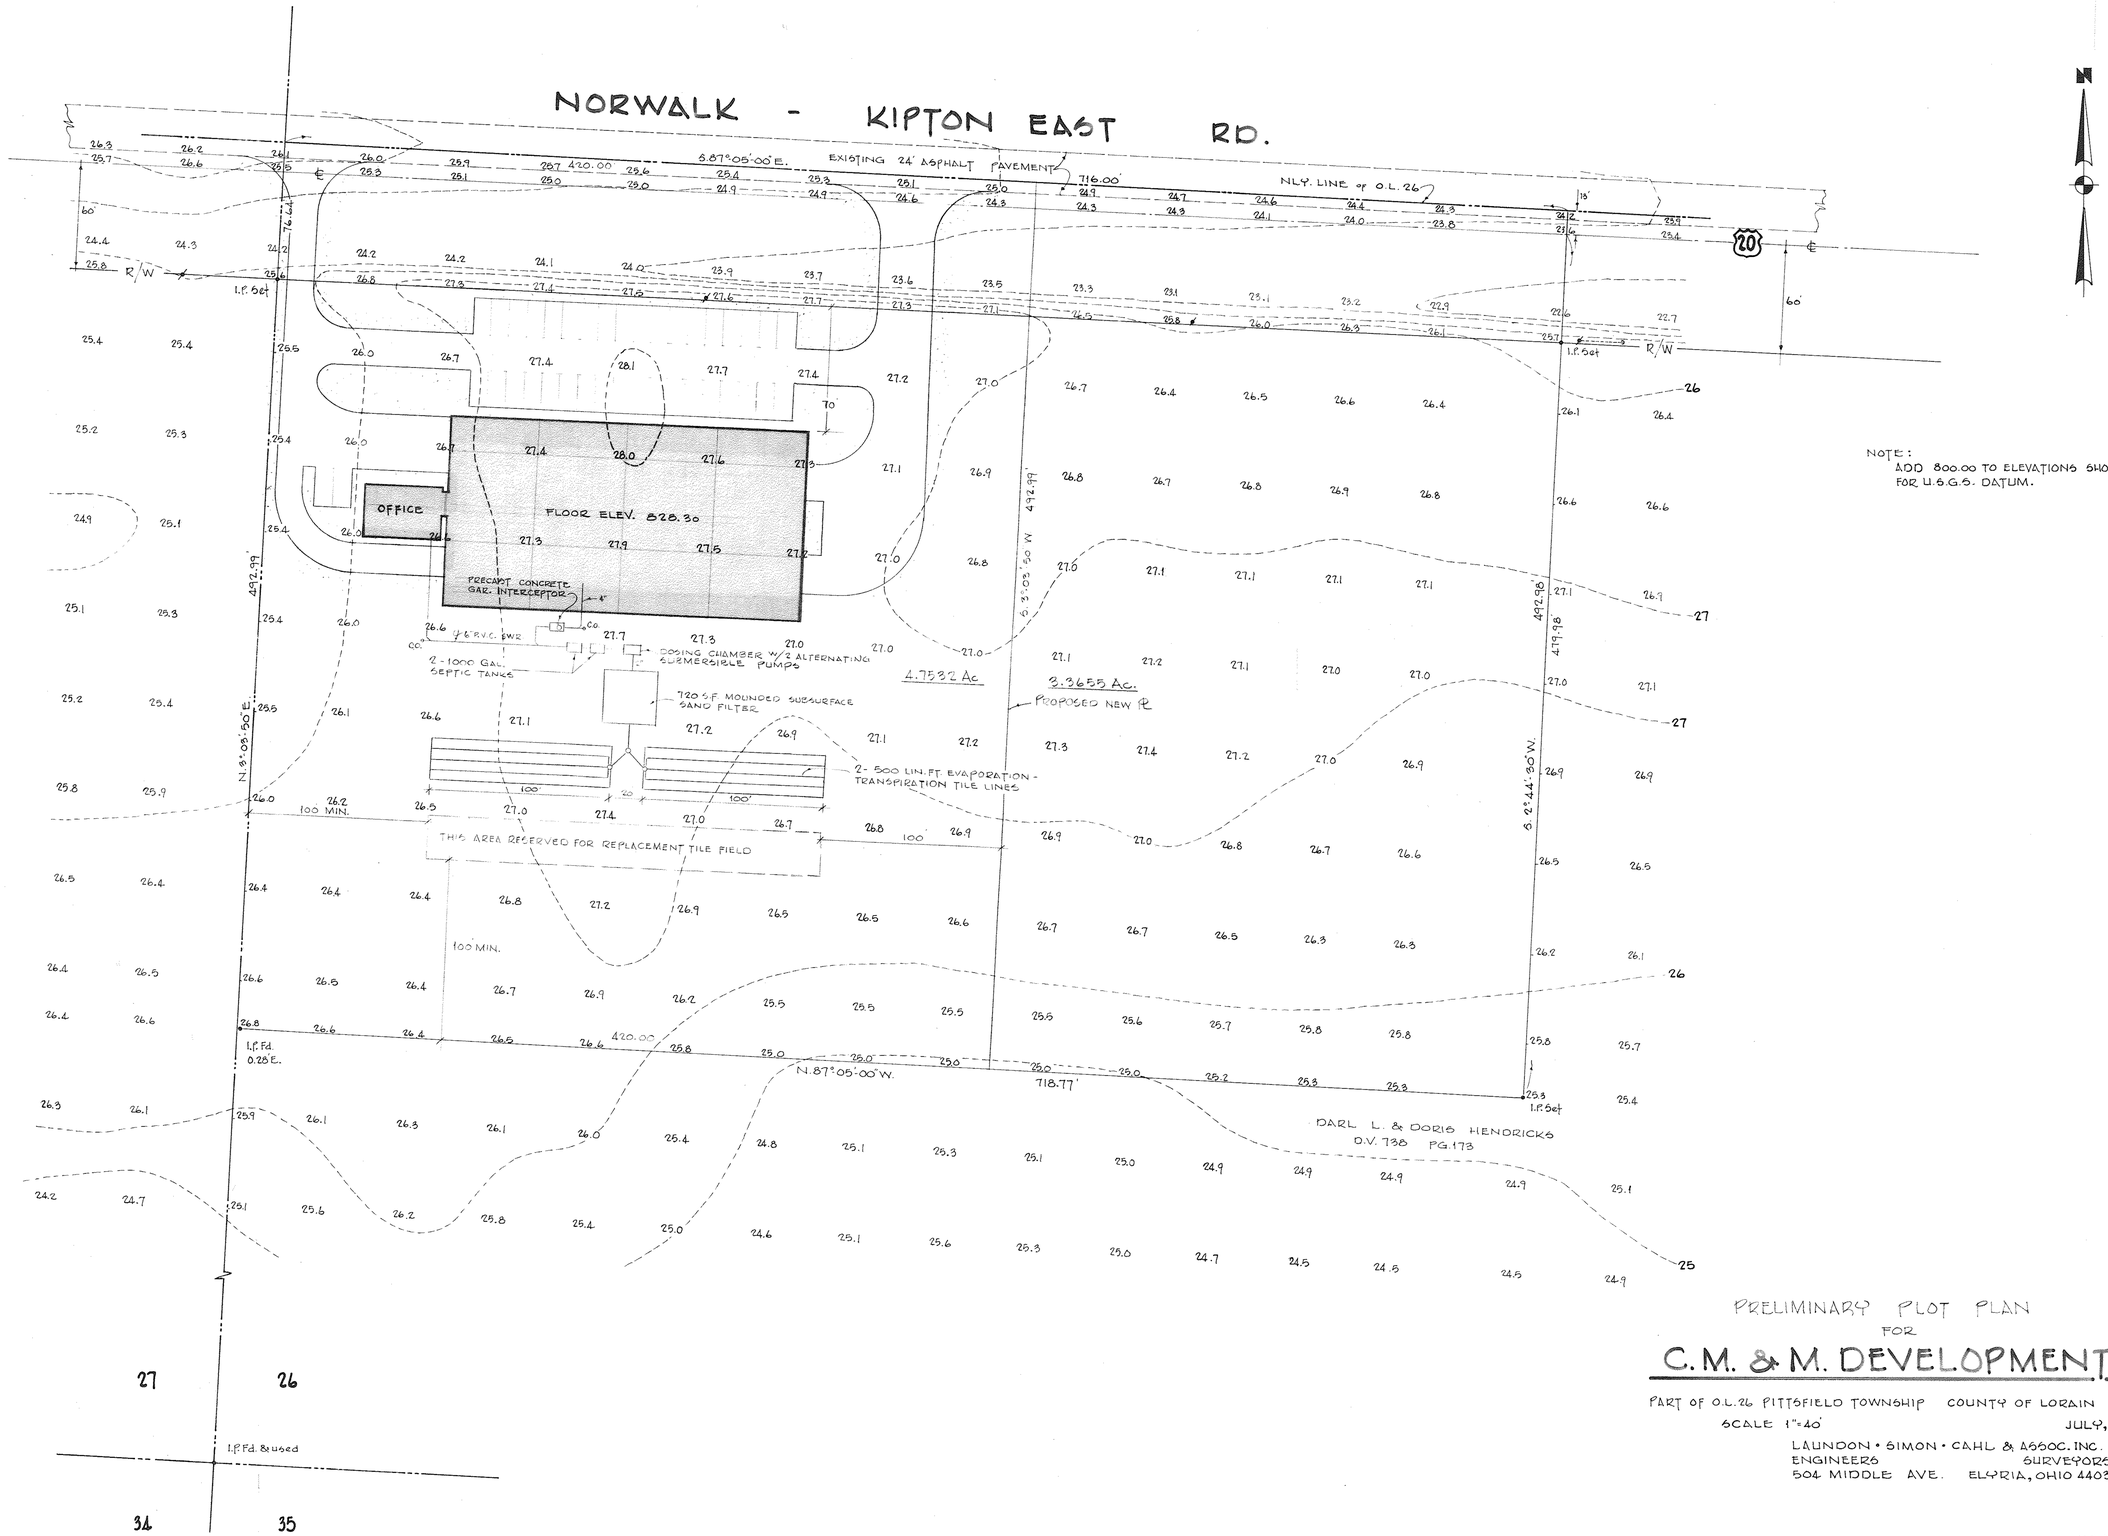

NOTE:
ADD 800.00 TO ELEVATIONS SHOWN FOR U.S.G.S. DATUM.

PRELIMINARY PLOT PLAN
FOR

C.M. & M. DEVELOPMENT INC.

PART OF O.L. 26 PITTSFIELD TOWNSHIP COUNTY OF LORAIN STATE OF OHIO

SCALE 1"=40' JULY, 1984

LAUNDON • SIMON • CAHL & ASSOC. INC.
ENGINEERS SURVEYORS
504 MIDDLE AVE. ELYRIA, OHIO 44035

JOB No 84-1301