PPN 15 00 100 000 020

MAP PG 15 E 44381

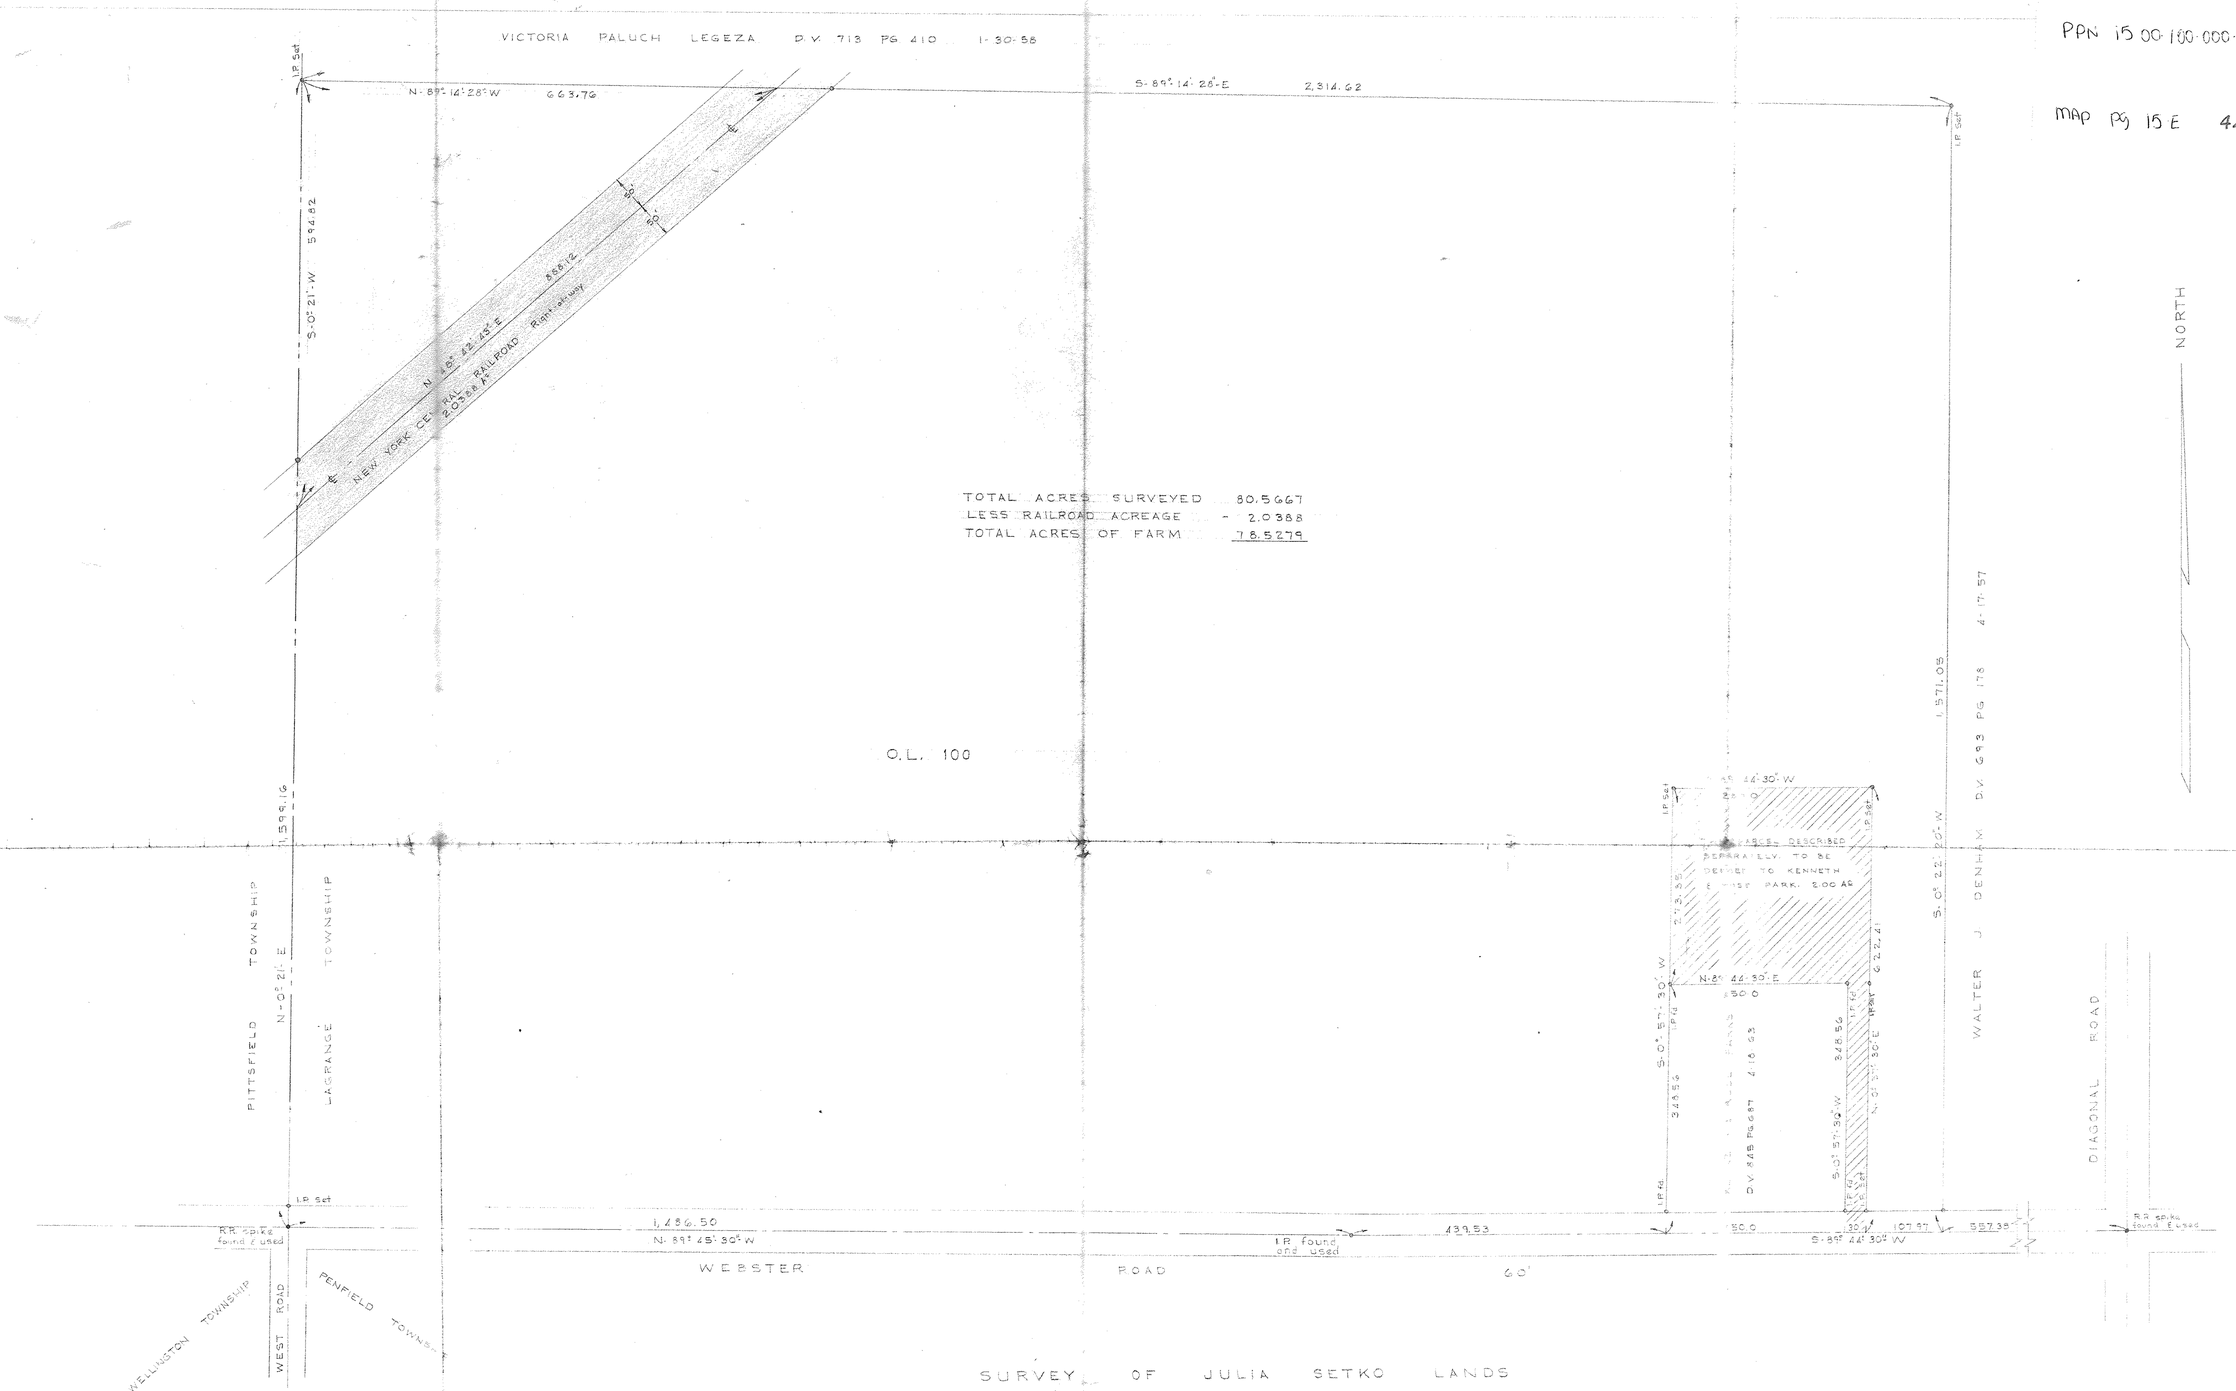

SURVEY OF JULIA SETKO LANDS

O.L. 100 LAGRANGE TOWNSHIP, LORAIN COUNTY OHIO

SCALE: 1" = 100' OCTOBER 1964

LAUNDON and HUFFMAN - REG. SURVEYORS

BK. 120 PG 90