PPN 15-00-012-000-009

MAP PG 15-D

44383

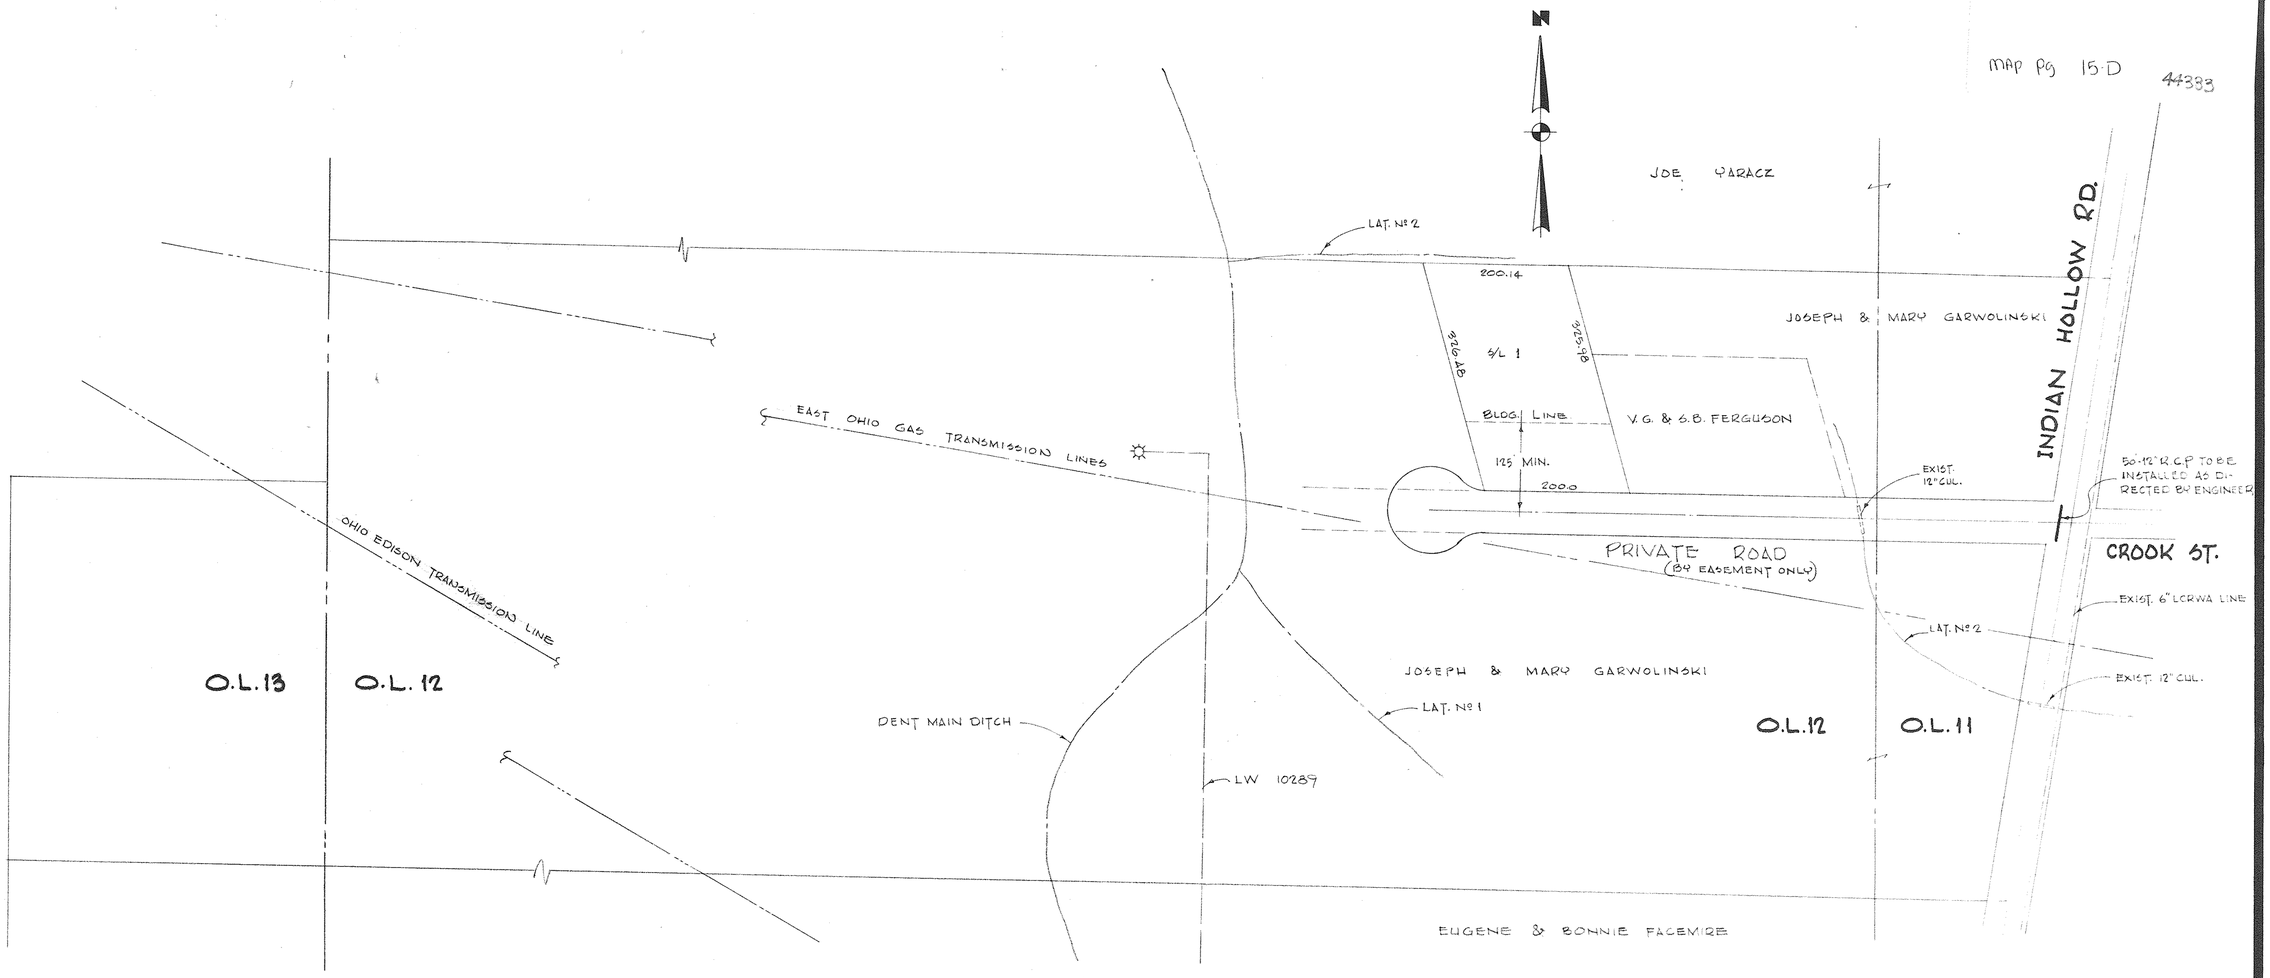

PLAN APPROVED

Lawrence V. McGlinchy — March 5, 1980

LORAIN COUNTY ENGINEER — DATE

IMPROVEMENT PLAN

GARWOLINSKI SUBDIVISION

PART OF O.L. 11 & O.L. 12 LAGRANGE TOWNSHIP LORAIN COUNTY OHIO

FEBRUARY 22, 1980 SCALE 1"=100'

LAUNDON • SIMON • CAHL & ASSOC ENGINEERS & SURVEYORS

74-923