13-11-015-103-015
13-11-015

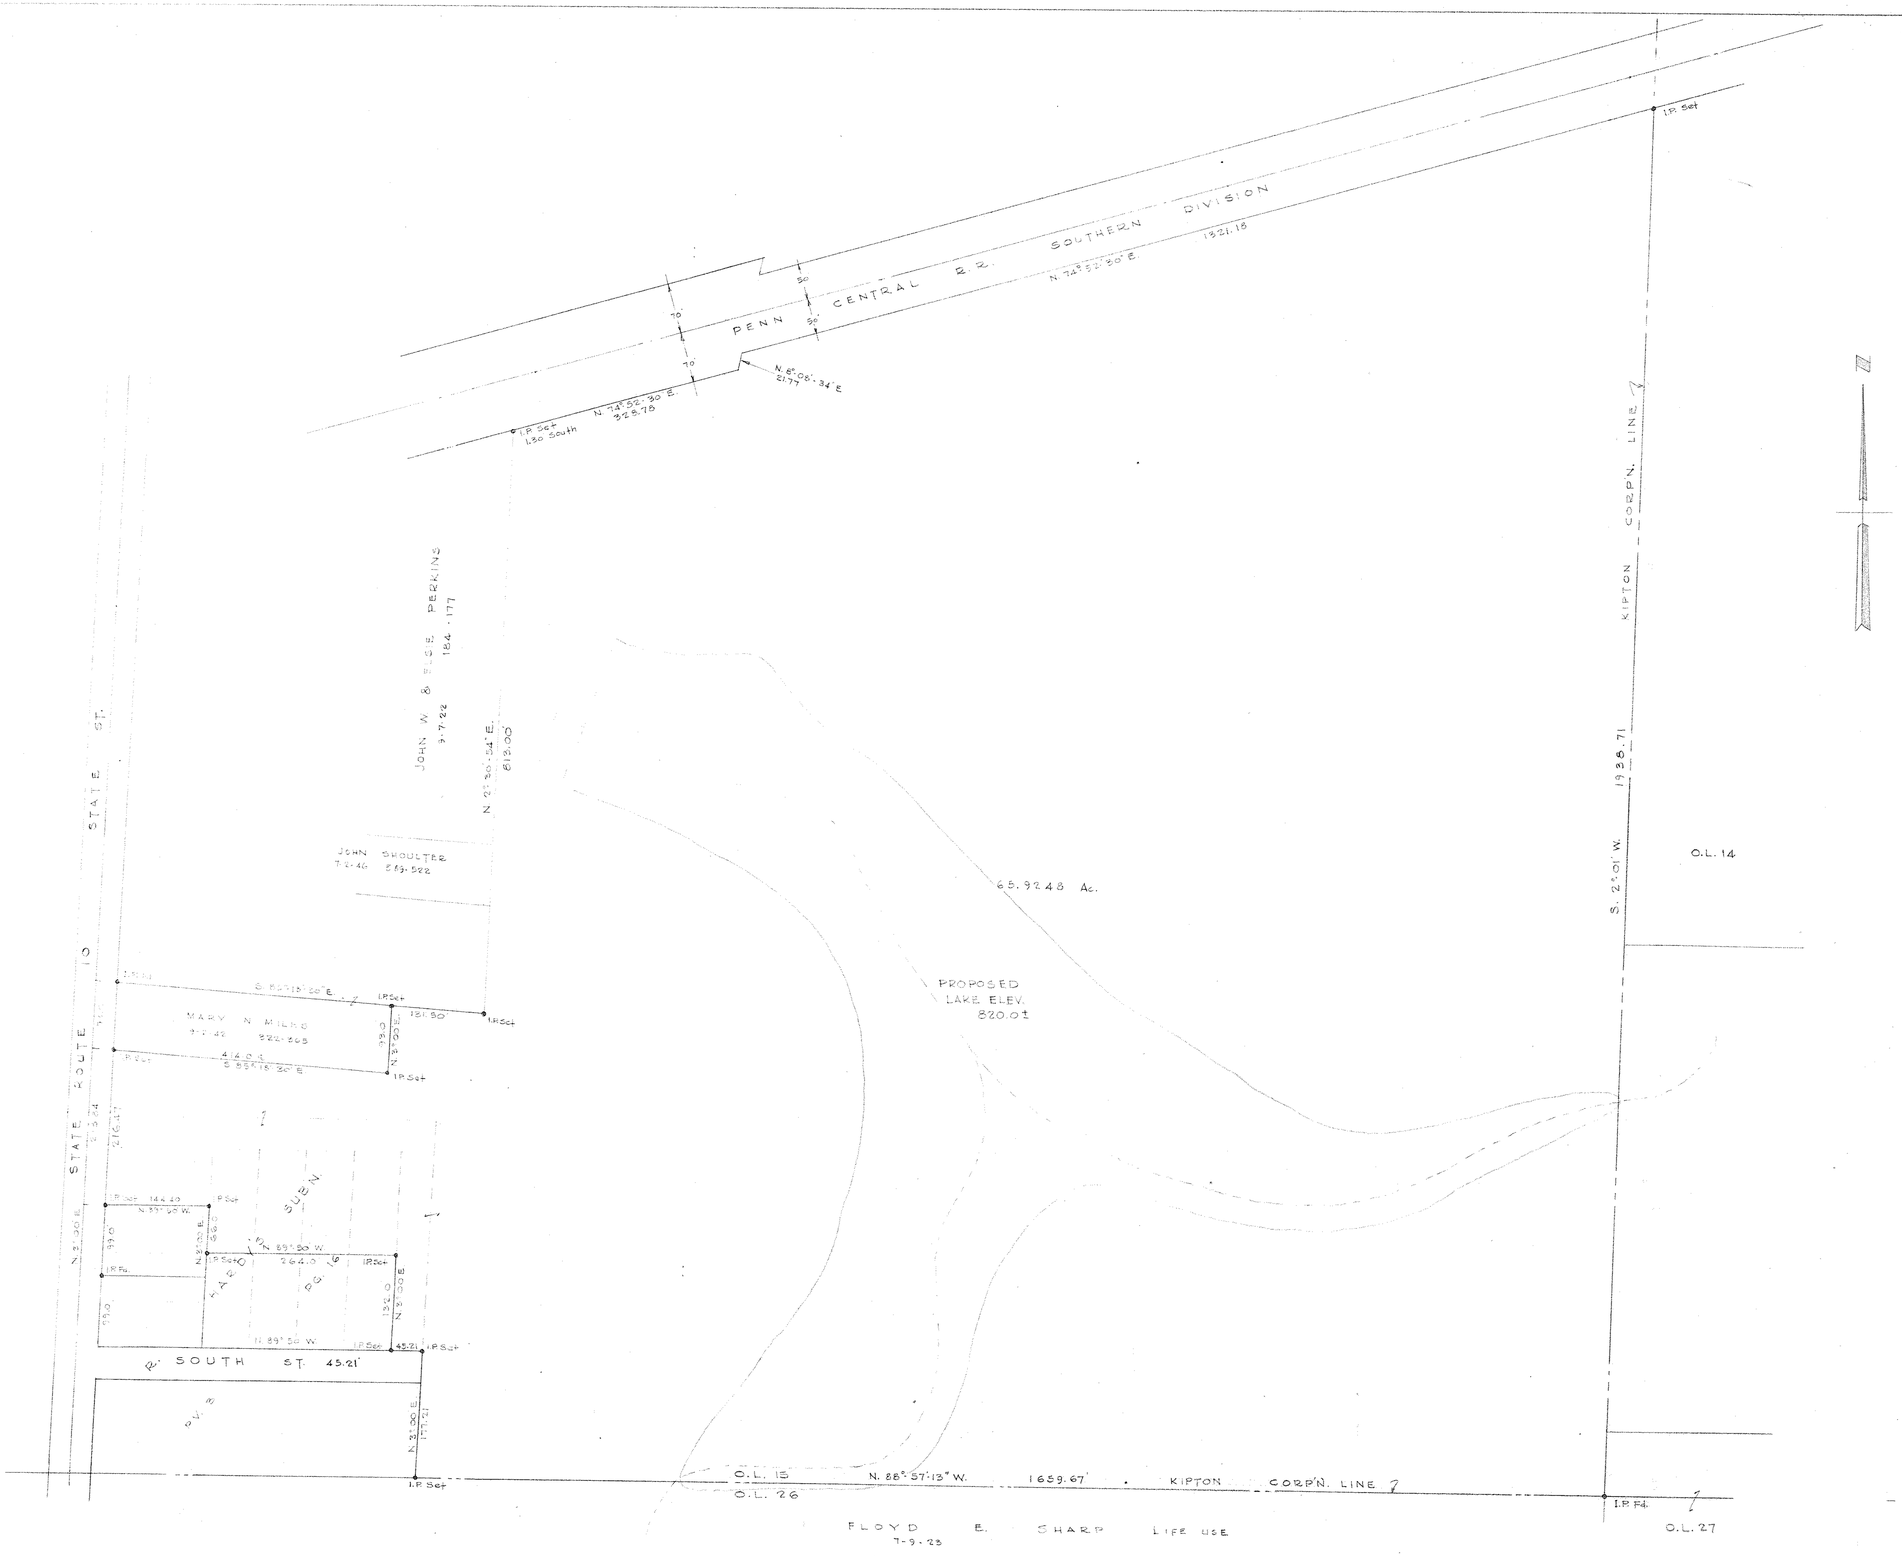

SURVEY FOR MAYNARD T. DAVIDSON
PART OF TRACT II O.L. 15 CAMDEN TOWNSHIP
VILLAGE OF KIPTON - LORAIN COUNTY - OHIO
SCALE 1"=100' DECEMBER, 1970
LAUNDON, HUFFMAN & SIMON REG. SURVEYORS

PPN 13 11 015 103 015

MAP PG 13-11-015
44388

FB 172-1

16