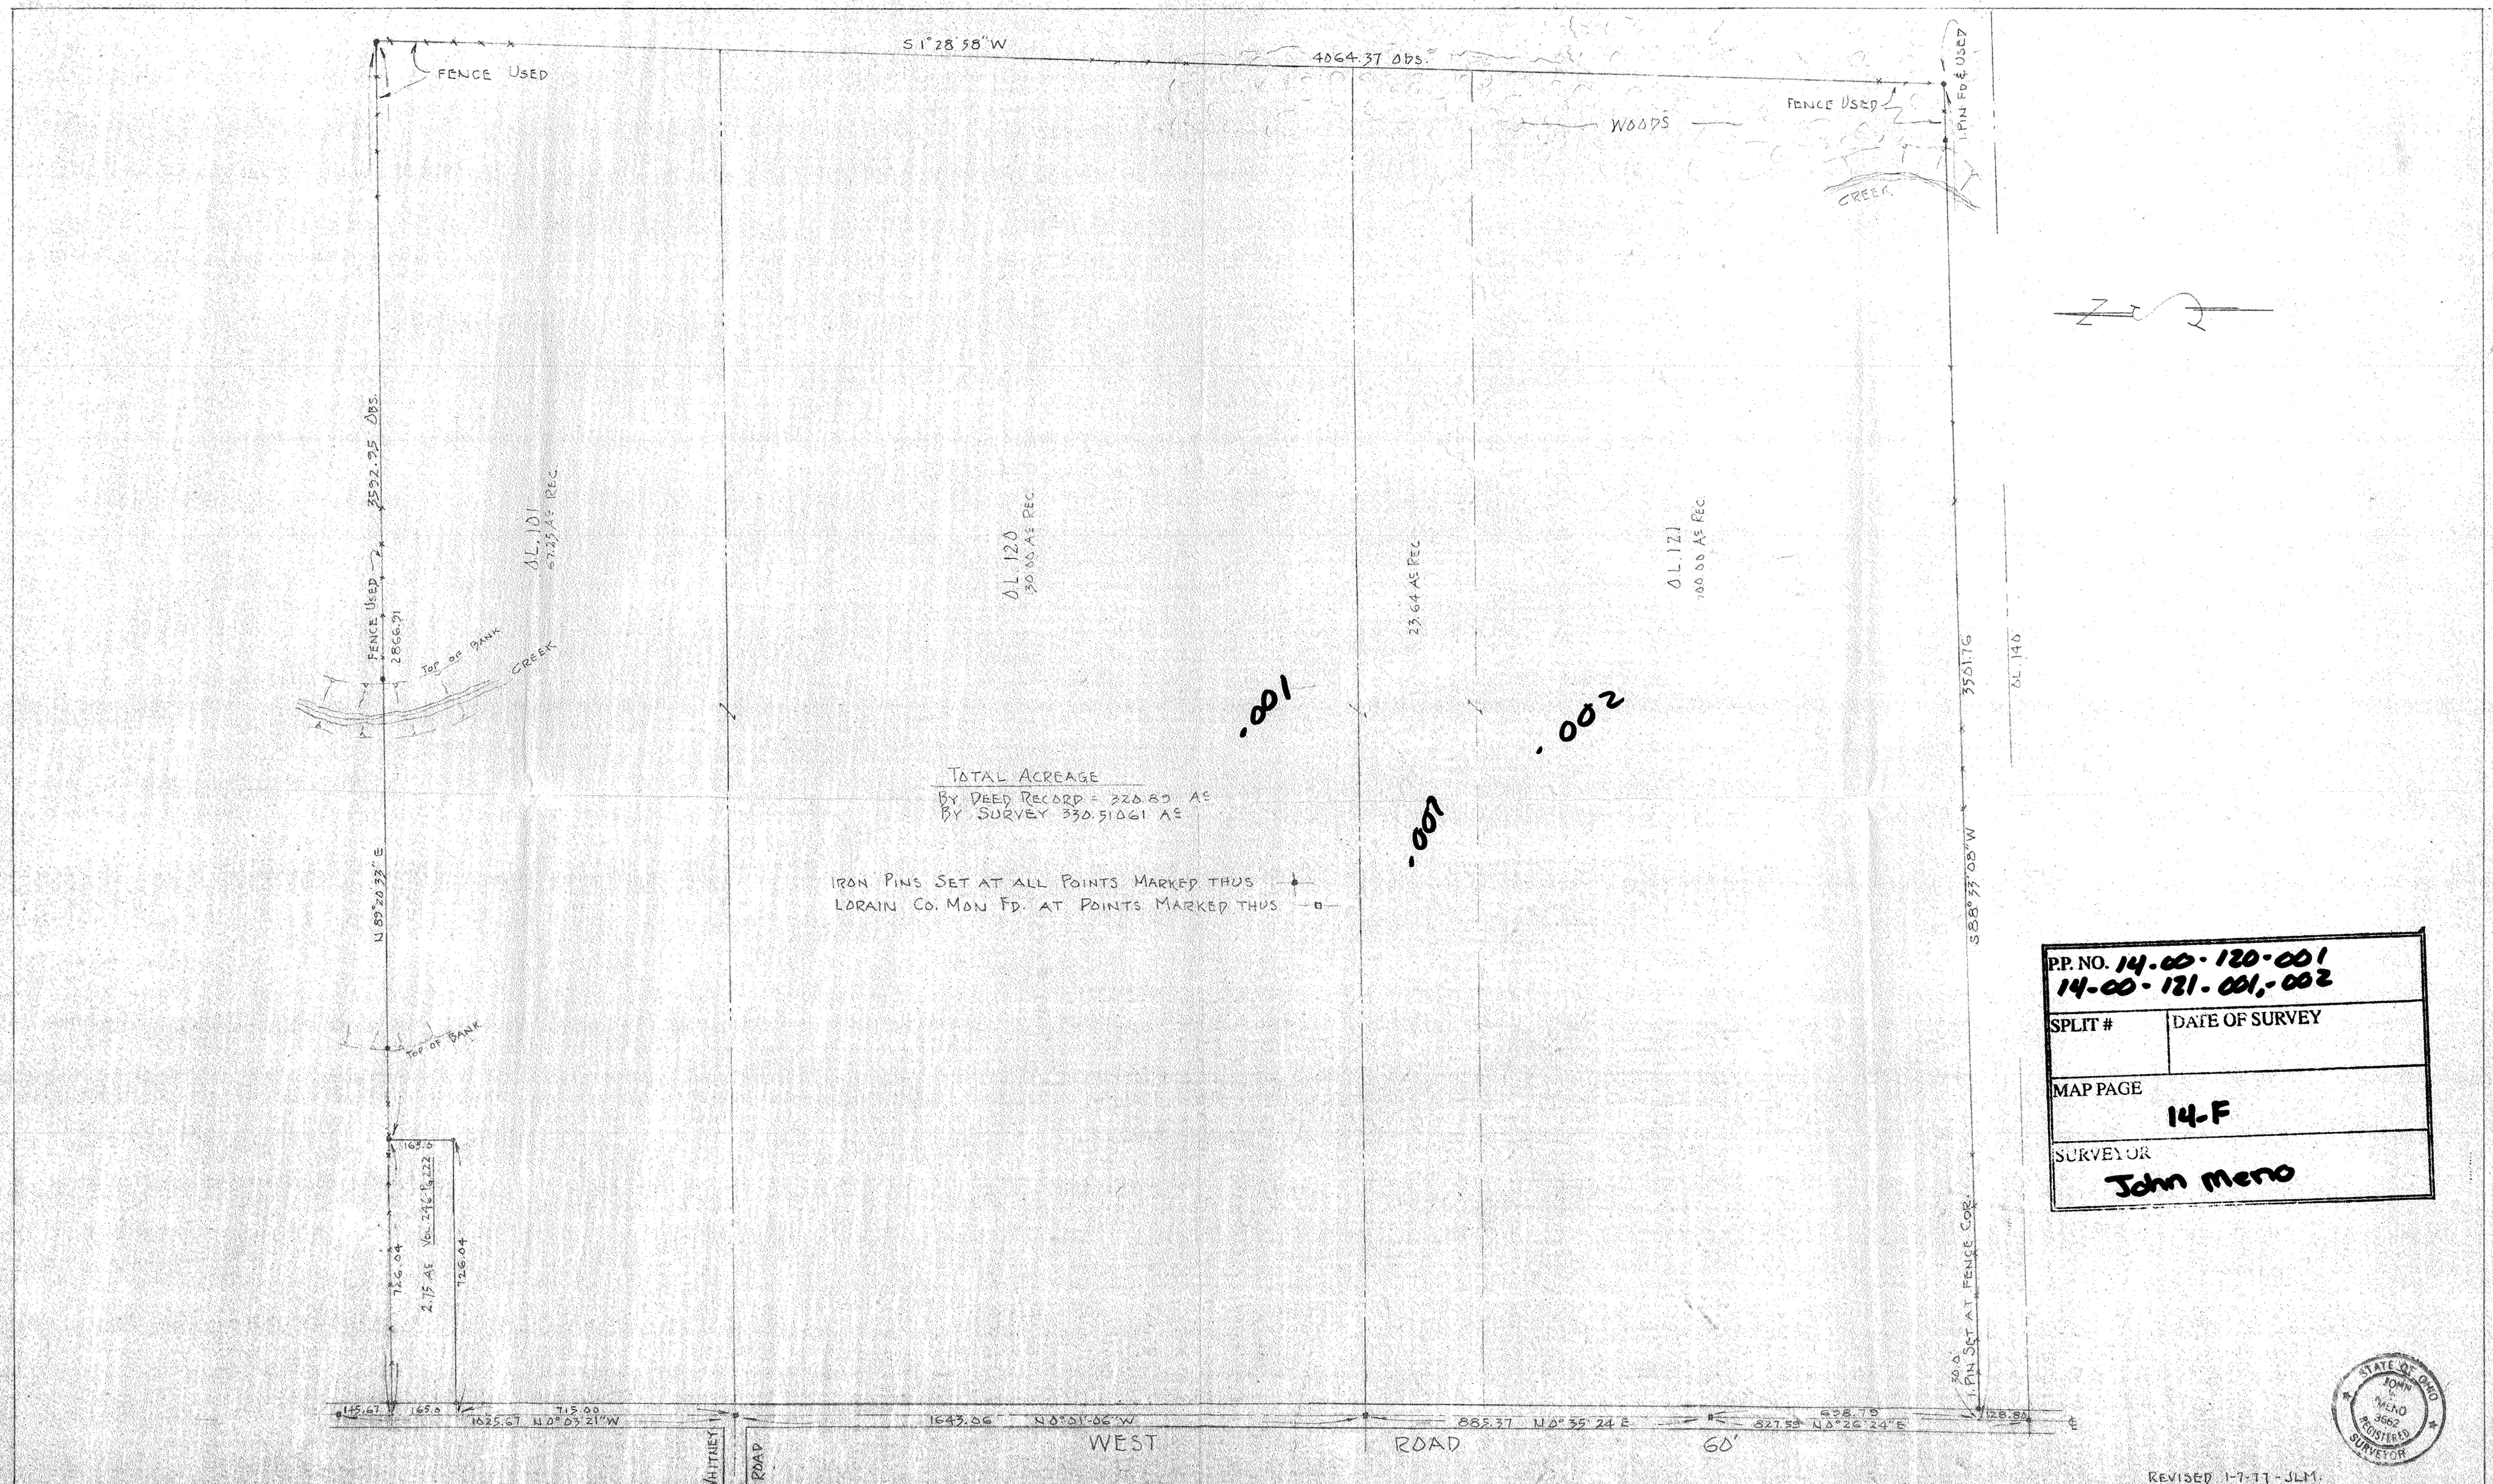

P.P. NO. 14-00-120-001 14-00-121-001,-002	
SPLIT #	DATE OF SURVEY
MAP PAGE 14-F	
SURVEYOR John Meno	

STATE OF OHIO JOHN L. MENO 3663 REGISTERED SURVEYOR

REVISED 1-7-77 - JLM.

LORAIN COUNTY METROPOLITAIN PARK DISTRICT
CALEY WOODS
PITTSFIELD TOWNSHIP

Enviro Tech Consultants
ENGINEERS • SURVEYORS • LAND PLANNERS
4858 OBERLIN AVENUE
LORAIN, OHIO 44053

WCR
1

ORIGINAL LOT	101-120-121	DATE	8-27-76
TOWNSHIP	PITTSFIELD	SCALE	1" = 200'
CITY OF	PITTSFIELD TWP	FIELD BOOK	230 PG. 83
COUNTY OF	LORAIN	DRAWN BY	J.L.M.
STATE OF	OHIO	CHECKED BY	J.R.S.
B. O.	S-1094	FILE No.	C 14-101 (1)