LORAIN COUNTY SURVEY BOOK

TOTAL ACREAGE -- 108.52292
TAKING ACREAGE -- 101.18292
REMAINING ACREAGE -- 7.3400

16-A
16-00-022-000-003
16-00-040-000-009

PPN 16-00-022-000-003
16-00-040-000-009

MAP PG 16 A 44394

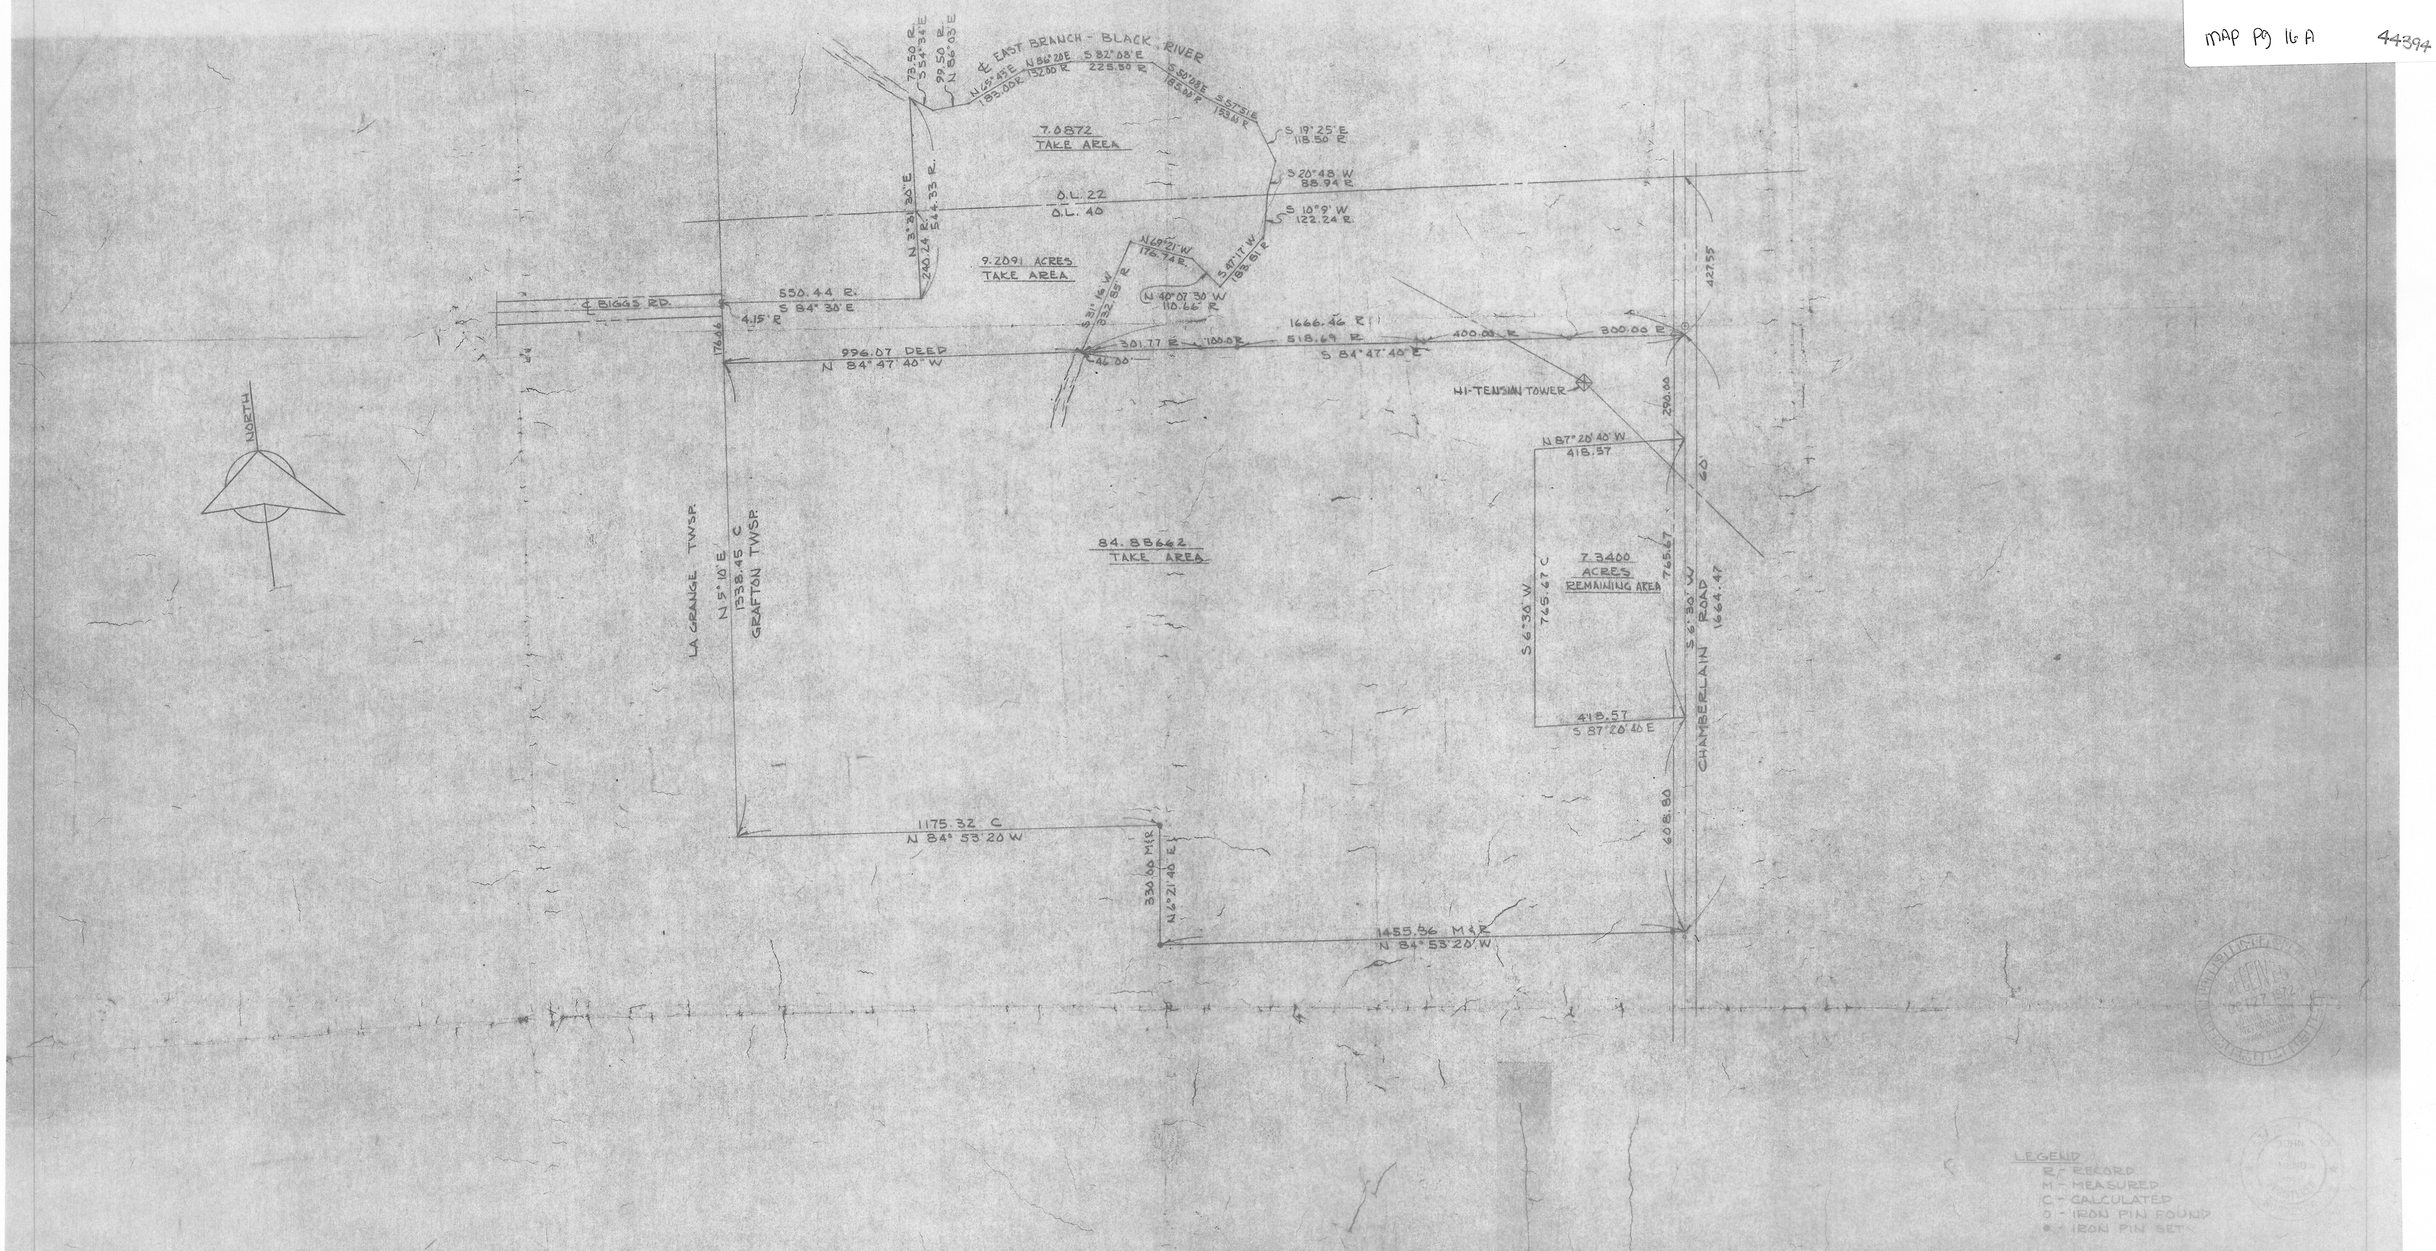

LORAIN COUNTY METROPOLITAN PARK DISTRICT
LAND AQUISITION SURVEY

SCHAFER, HURA & ASSOCIATES, INC.
ENGINEERS AND SURVEYORS
4370 OBERLIN AVE.
LORAIN, OHIO

RUDOLPH NEUMAN -- SURVEY
CHAMBERLAIN ROAD
GRAFTON, OHIO

ORIGINAL LOT	22 & 40	DATE	10-11-72
TOWNSHIP	GRAFTON	SCALE	1" = 200'
CITY OF	GRAFTON	FIELD BOOK	219 P 31
COUNTY OF	LORAIN	DRAWN BY	JFR
STATE OF	OHIO	CHECKED BY	J.L.M.
W. O.	1683-63	FILE NO.	16-00-40