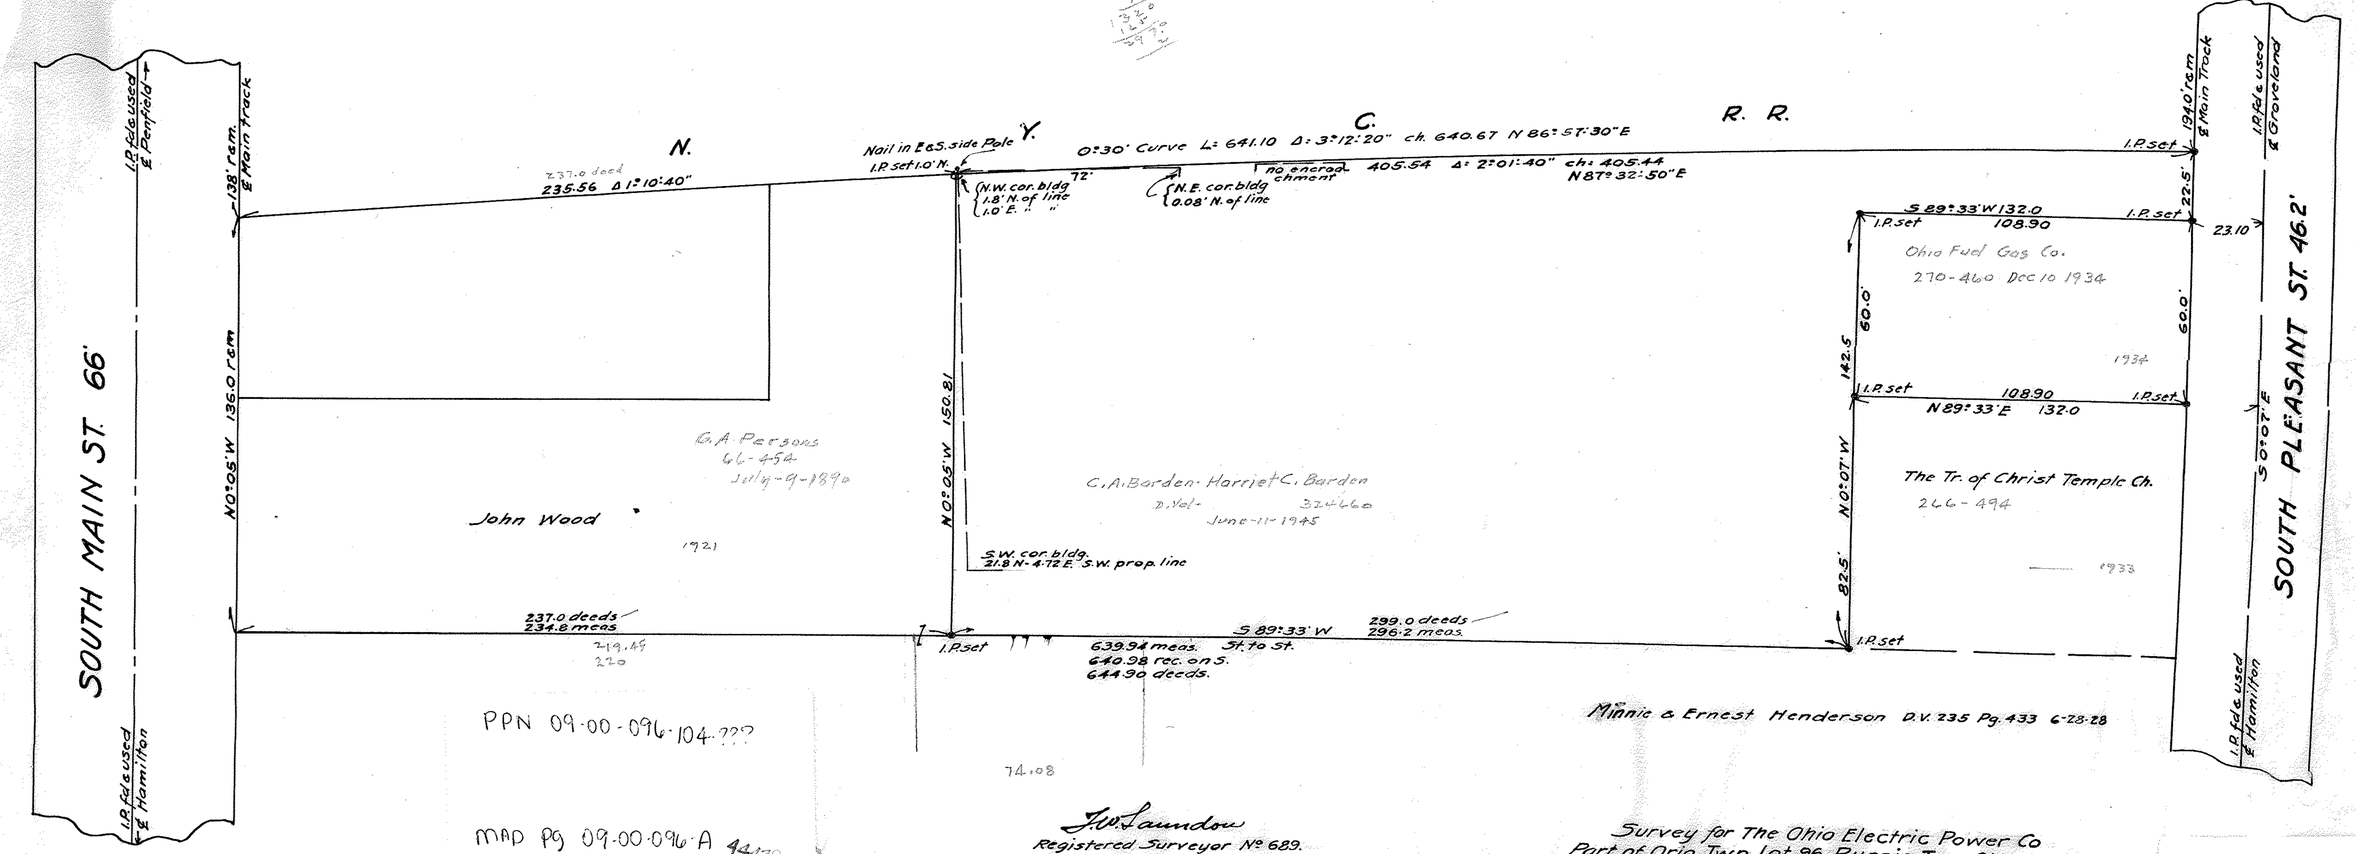

T.W. Laundon
Registered Surveyor No 689.
State of Ohio.

Survey for The Ohio Electric Power Co
Part of Orig. Twp. Lot 96 Russia Twp. Oberlin Village
Lorain Co. Ohio. Scale 1" = 30' Dec. 1, 1934.
T.W. Laundon. Surveyor. Eluria, Ohio

600666