PPN 06-24-037-105-???

MAP Pg 6-43

44463

SURVEY FOR EARL SMITH

— IN —

LOT 37 WEST OF BLACK RIVER ELYRIA TWP. LORAIN CO.

Scale 1" = 50' March 4. 1910.

C. H. Lawrence County Surveyor.
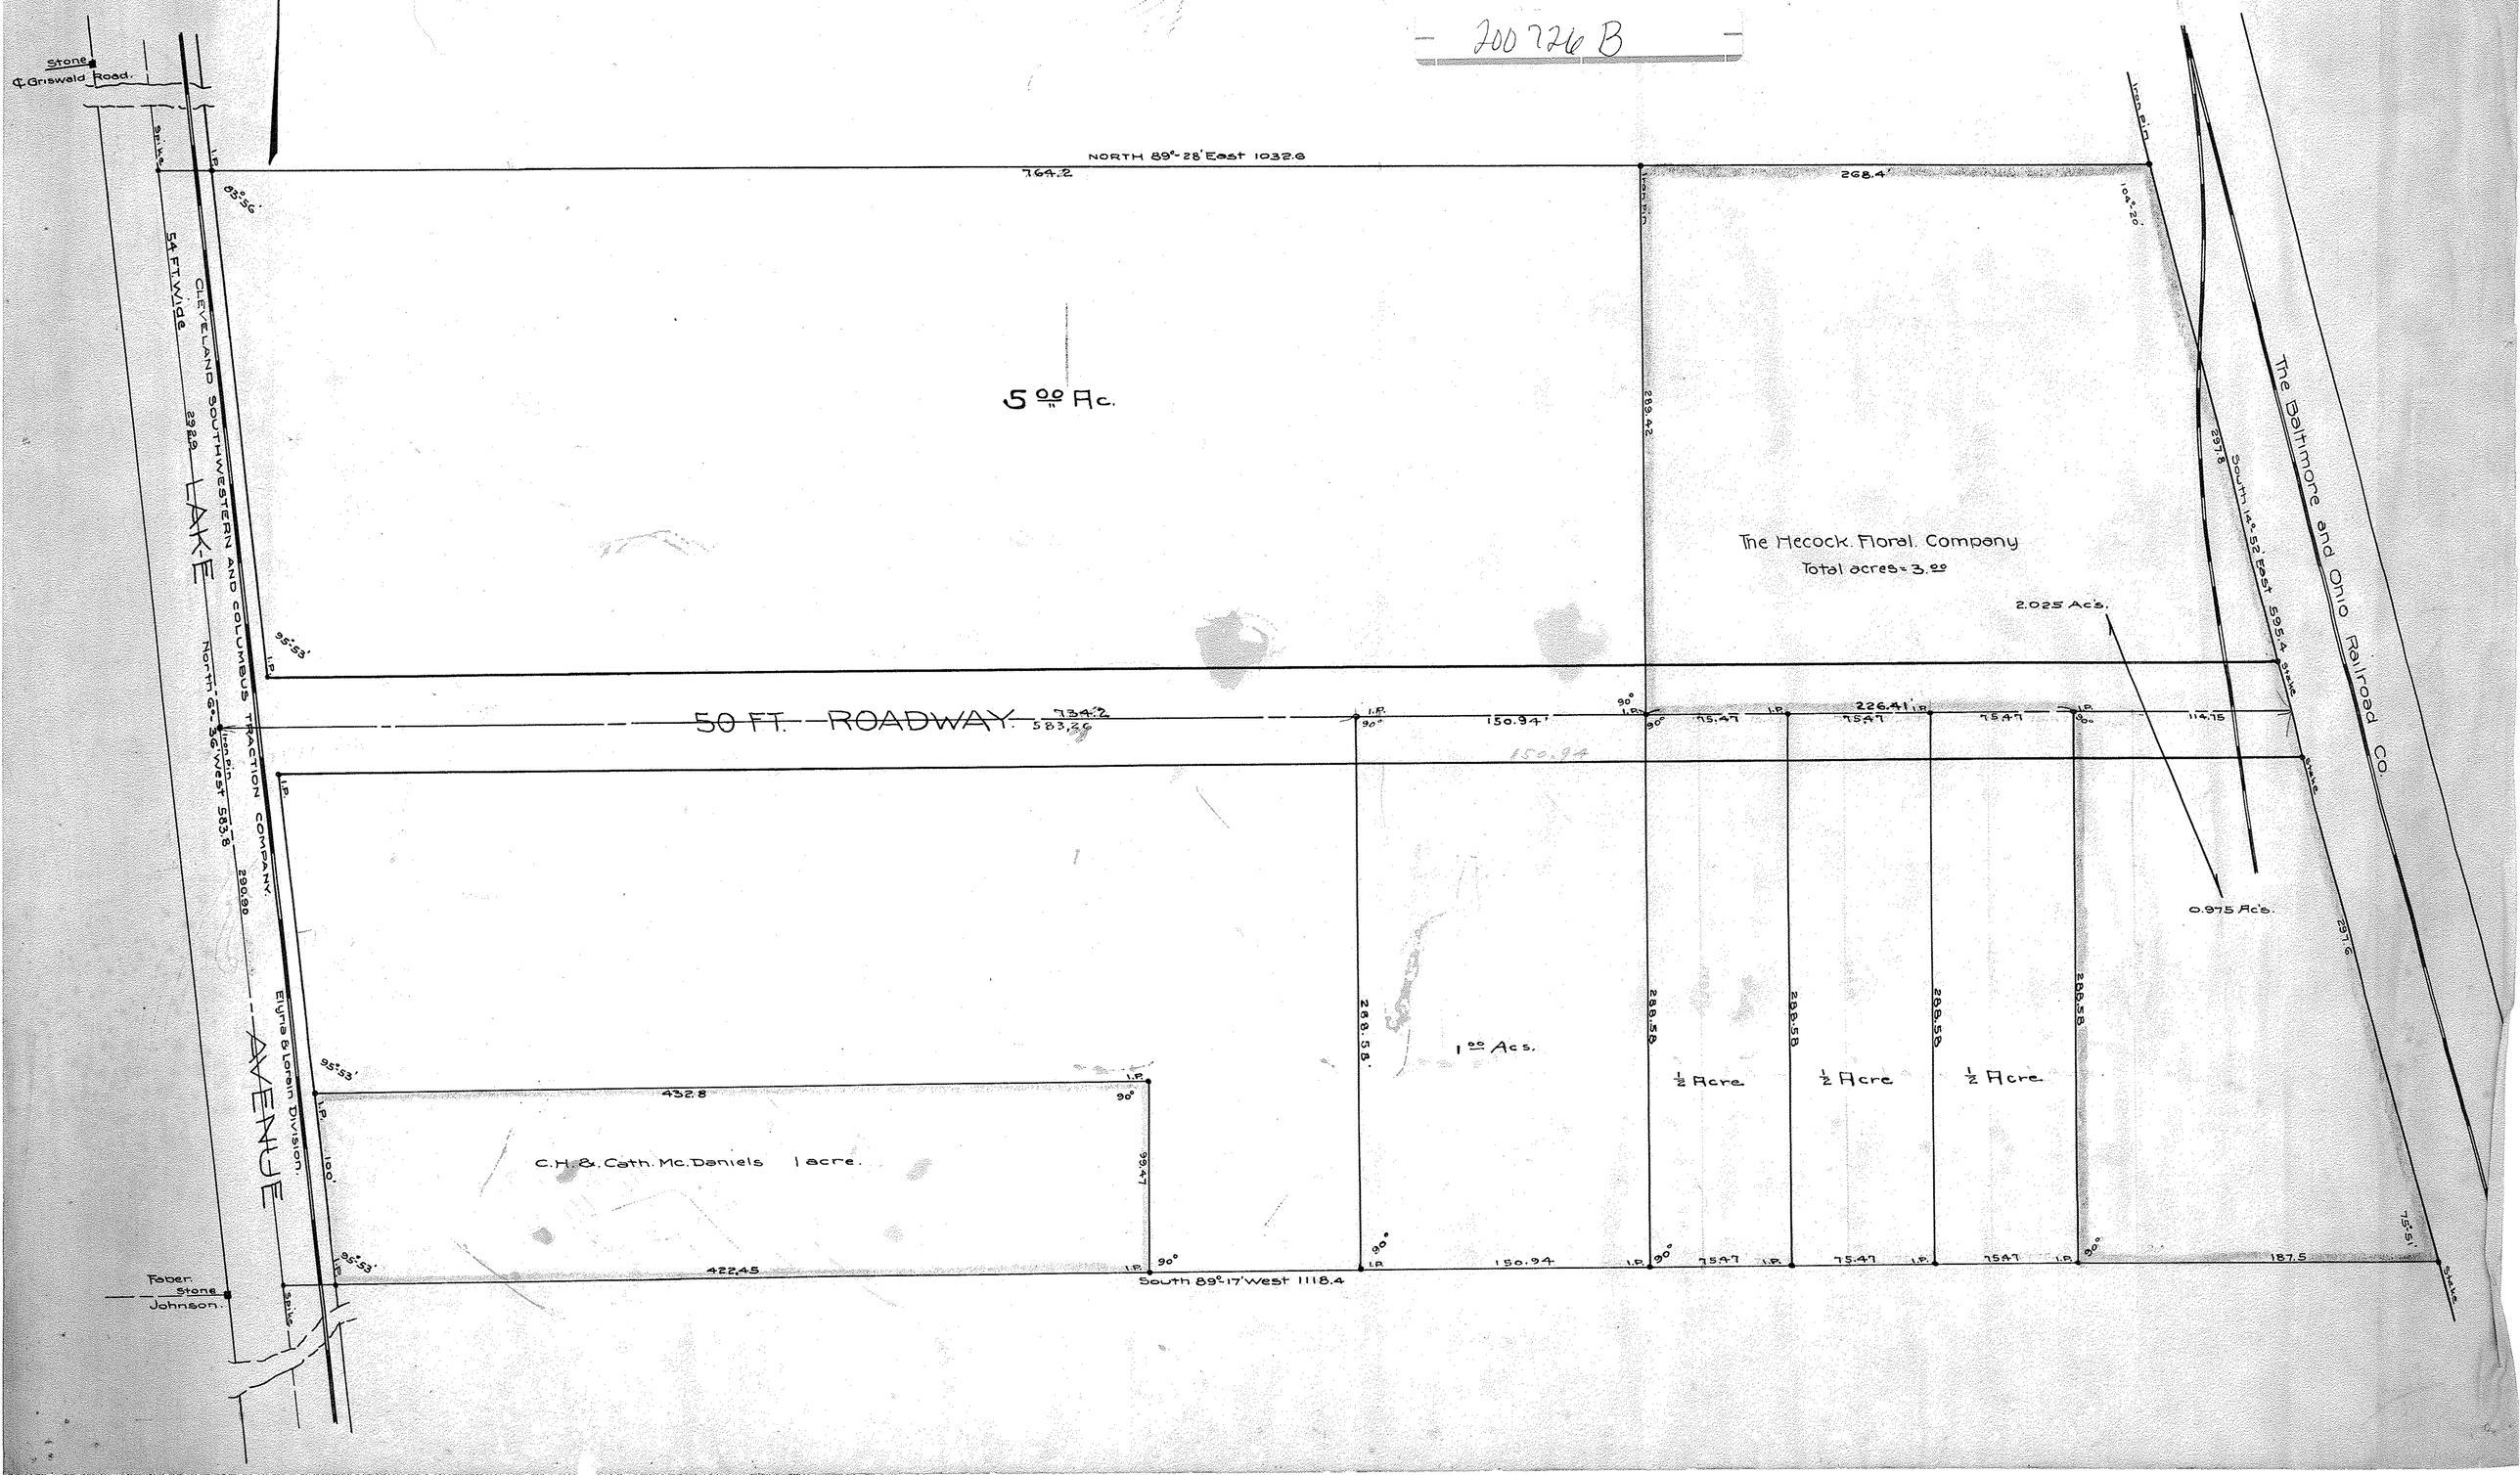
200726 B