200631

Survey for
GEORGE WELLER ET AL
Original Twp. Lot 28, Elyria City, O.L. 29, Elyria Twp.
Lorain Co., Ohio.

April 3, 1931. Scale 1 inch = 100 feet
Wardin and Saunders
Civil Engineers.
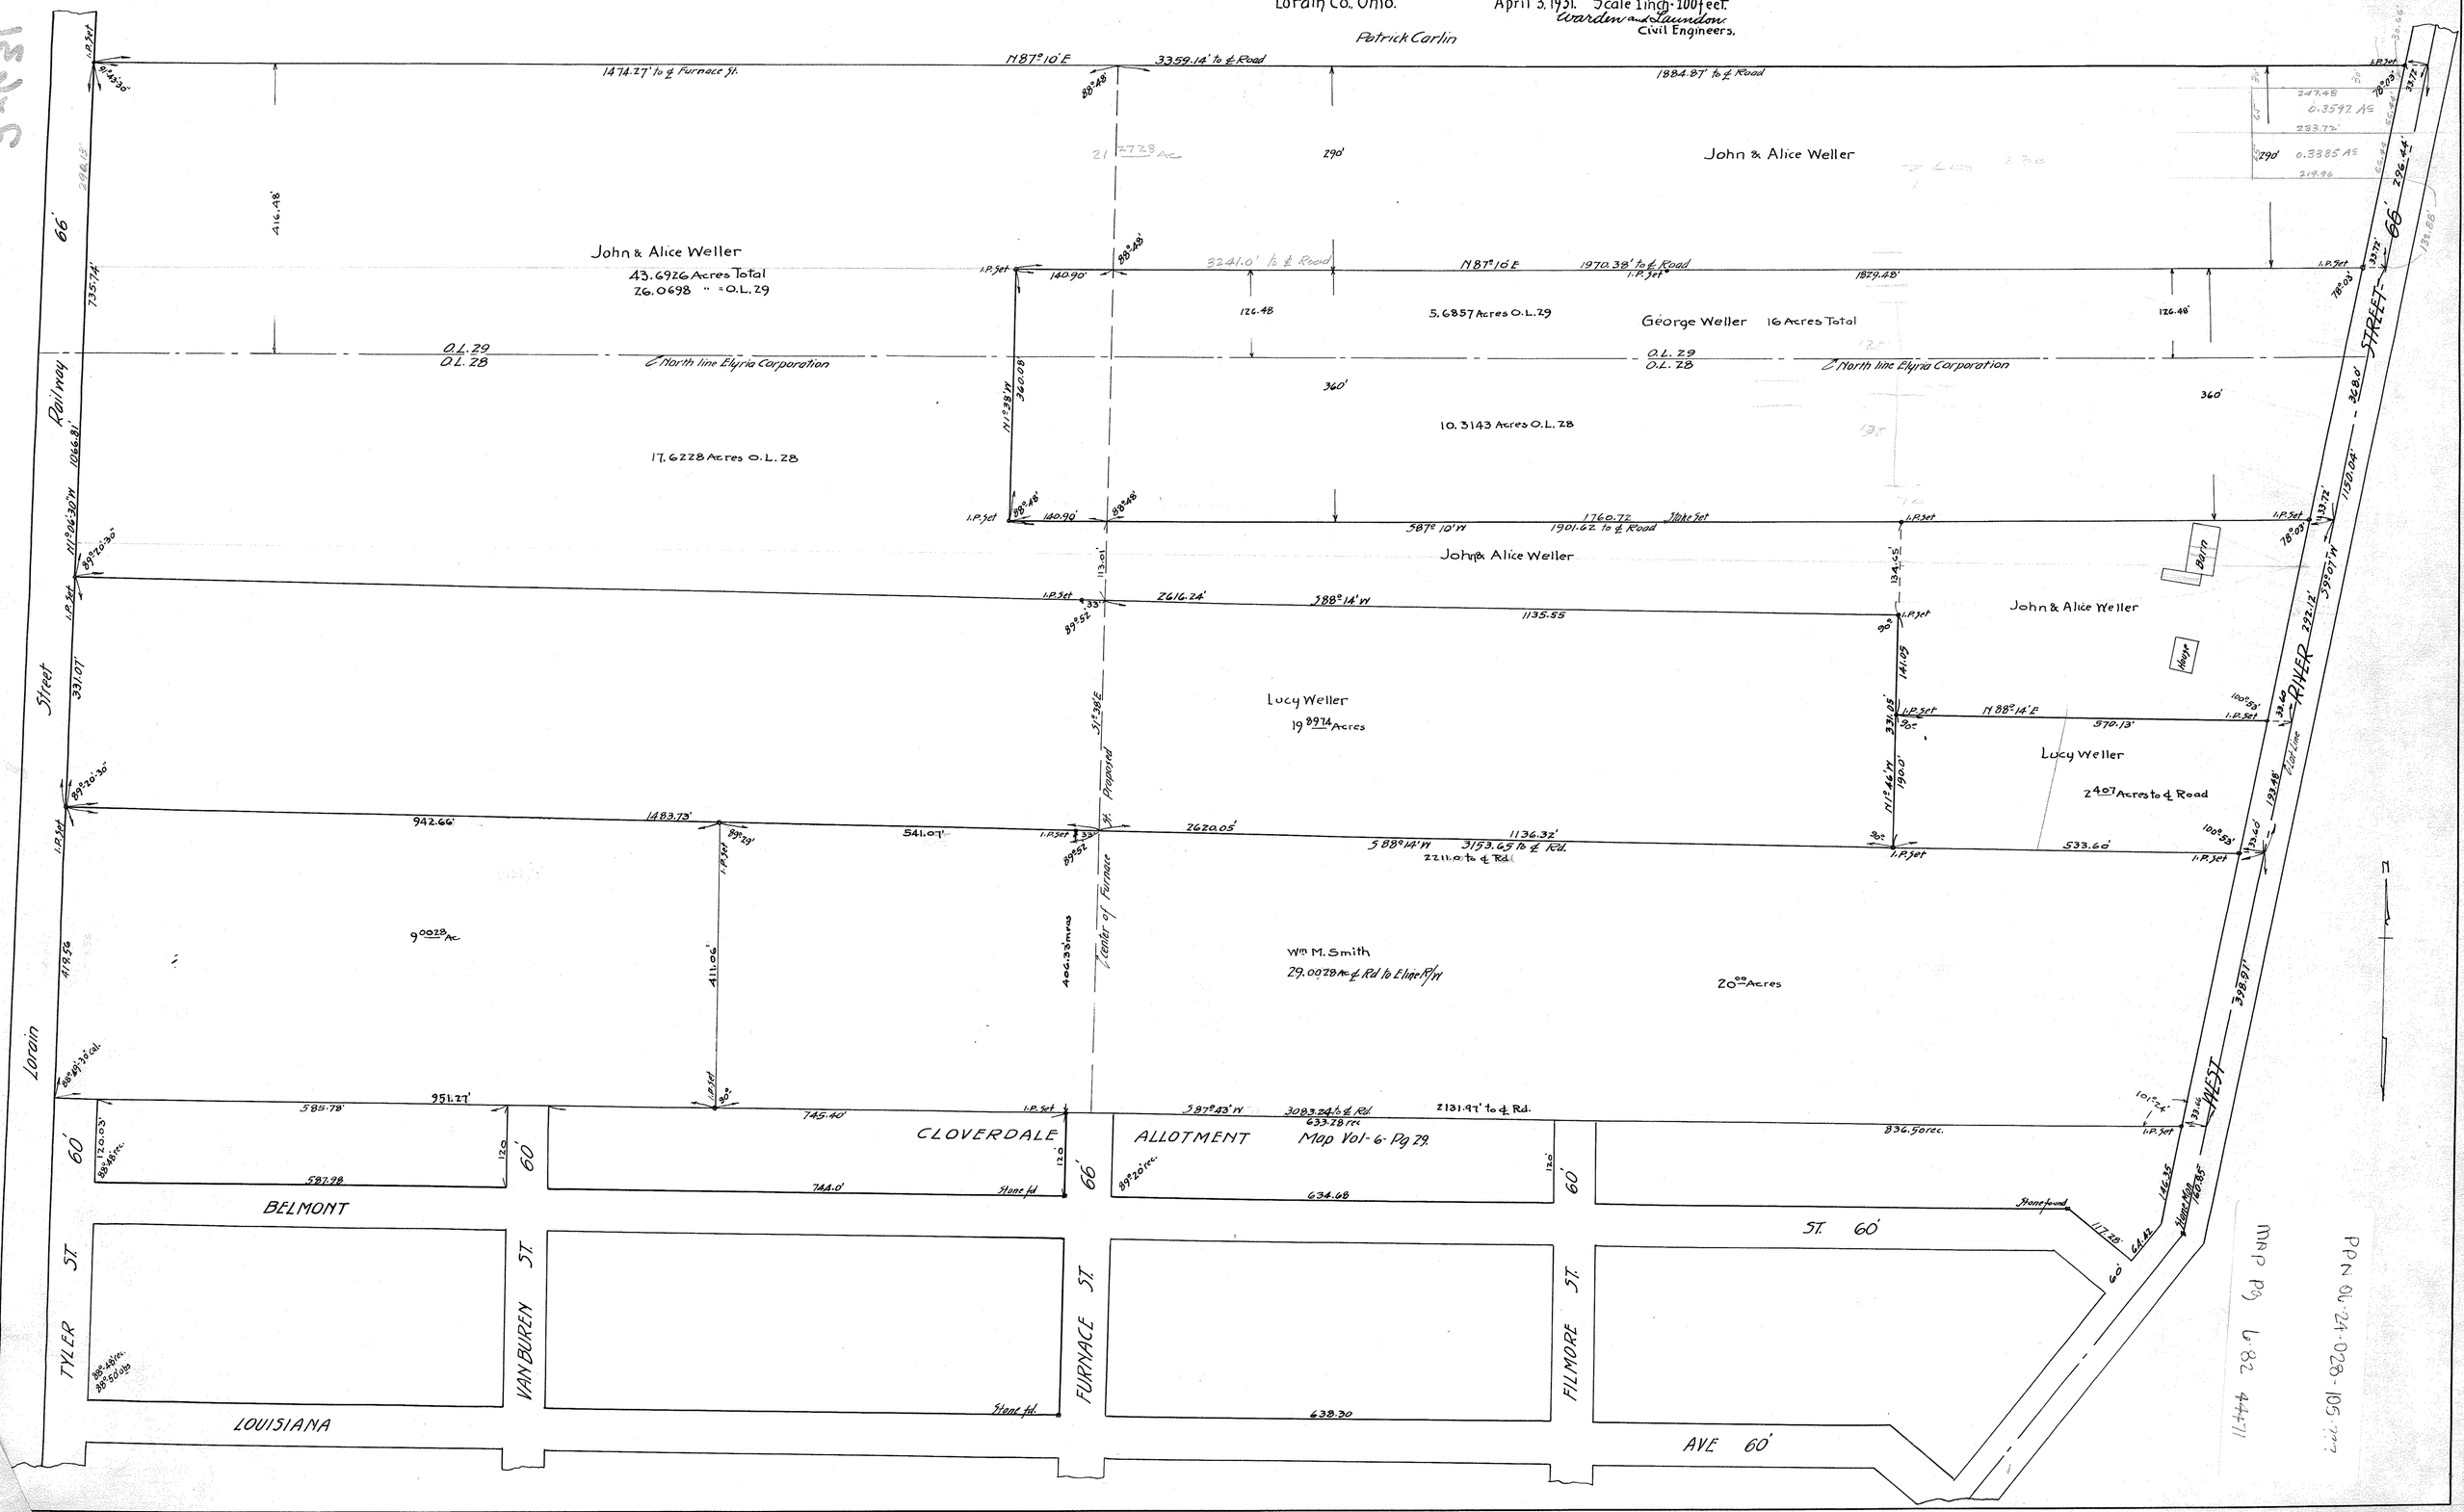
Patrick Carlin