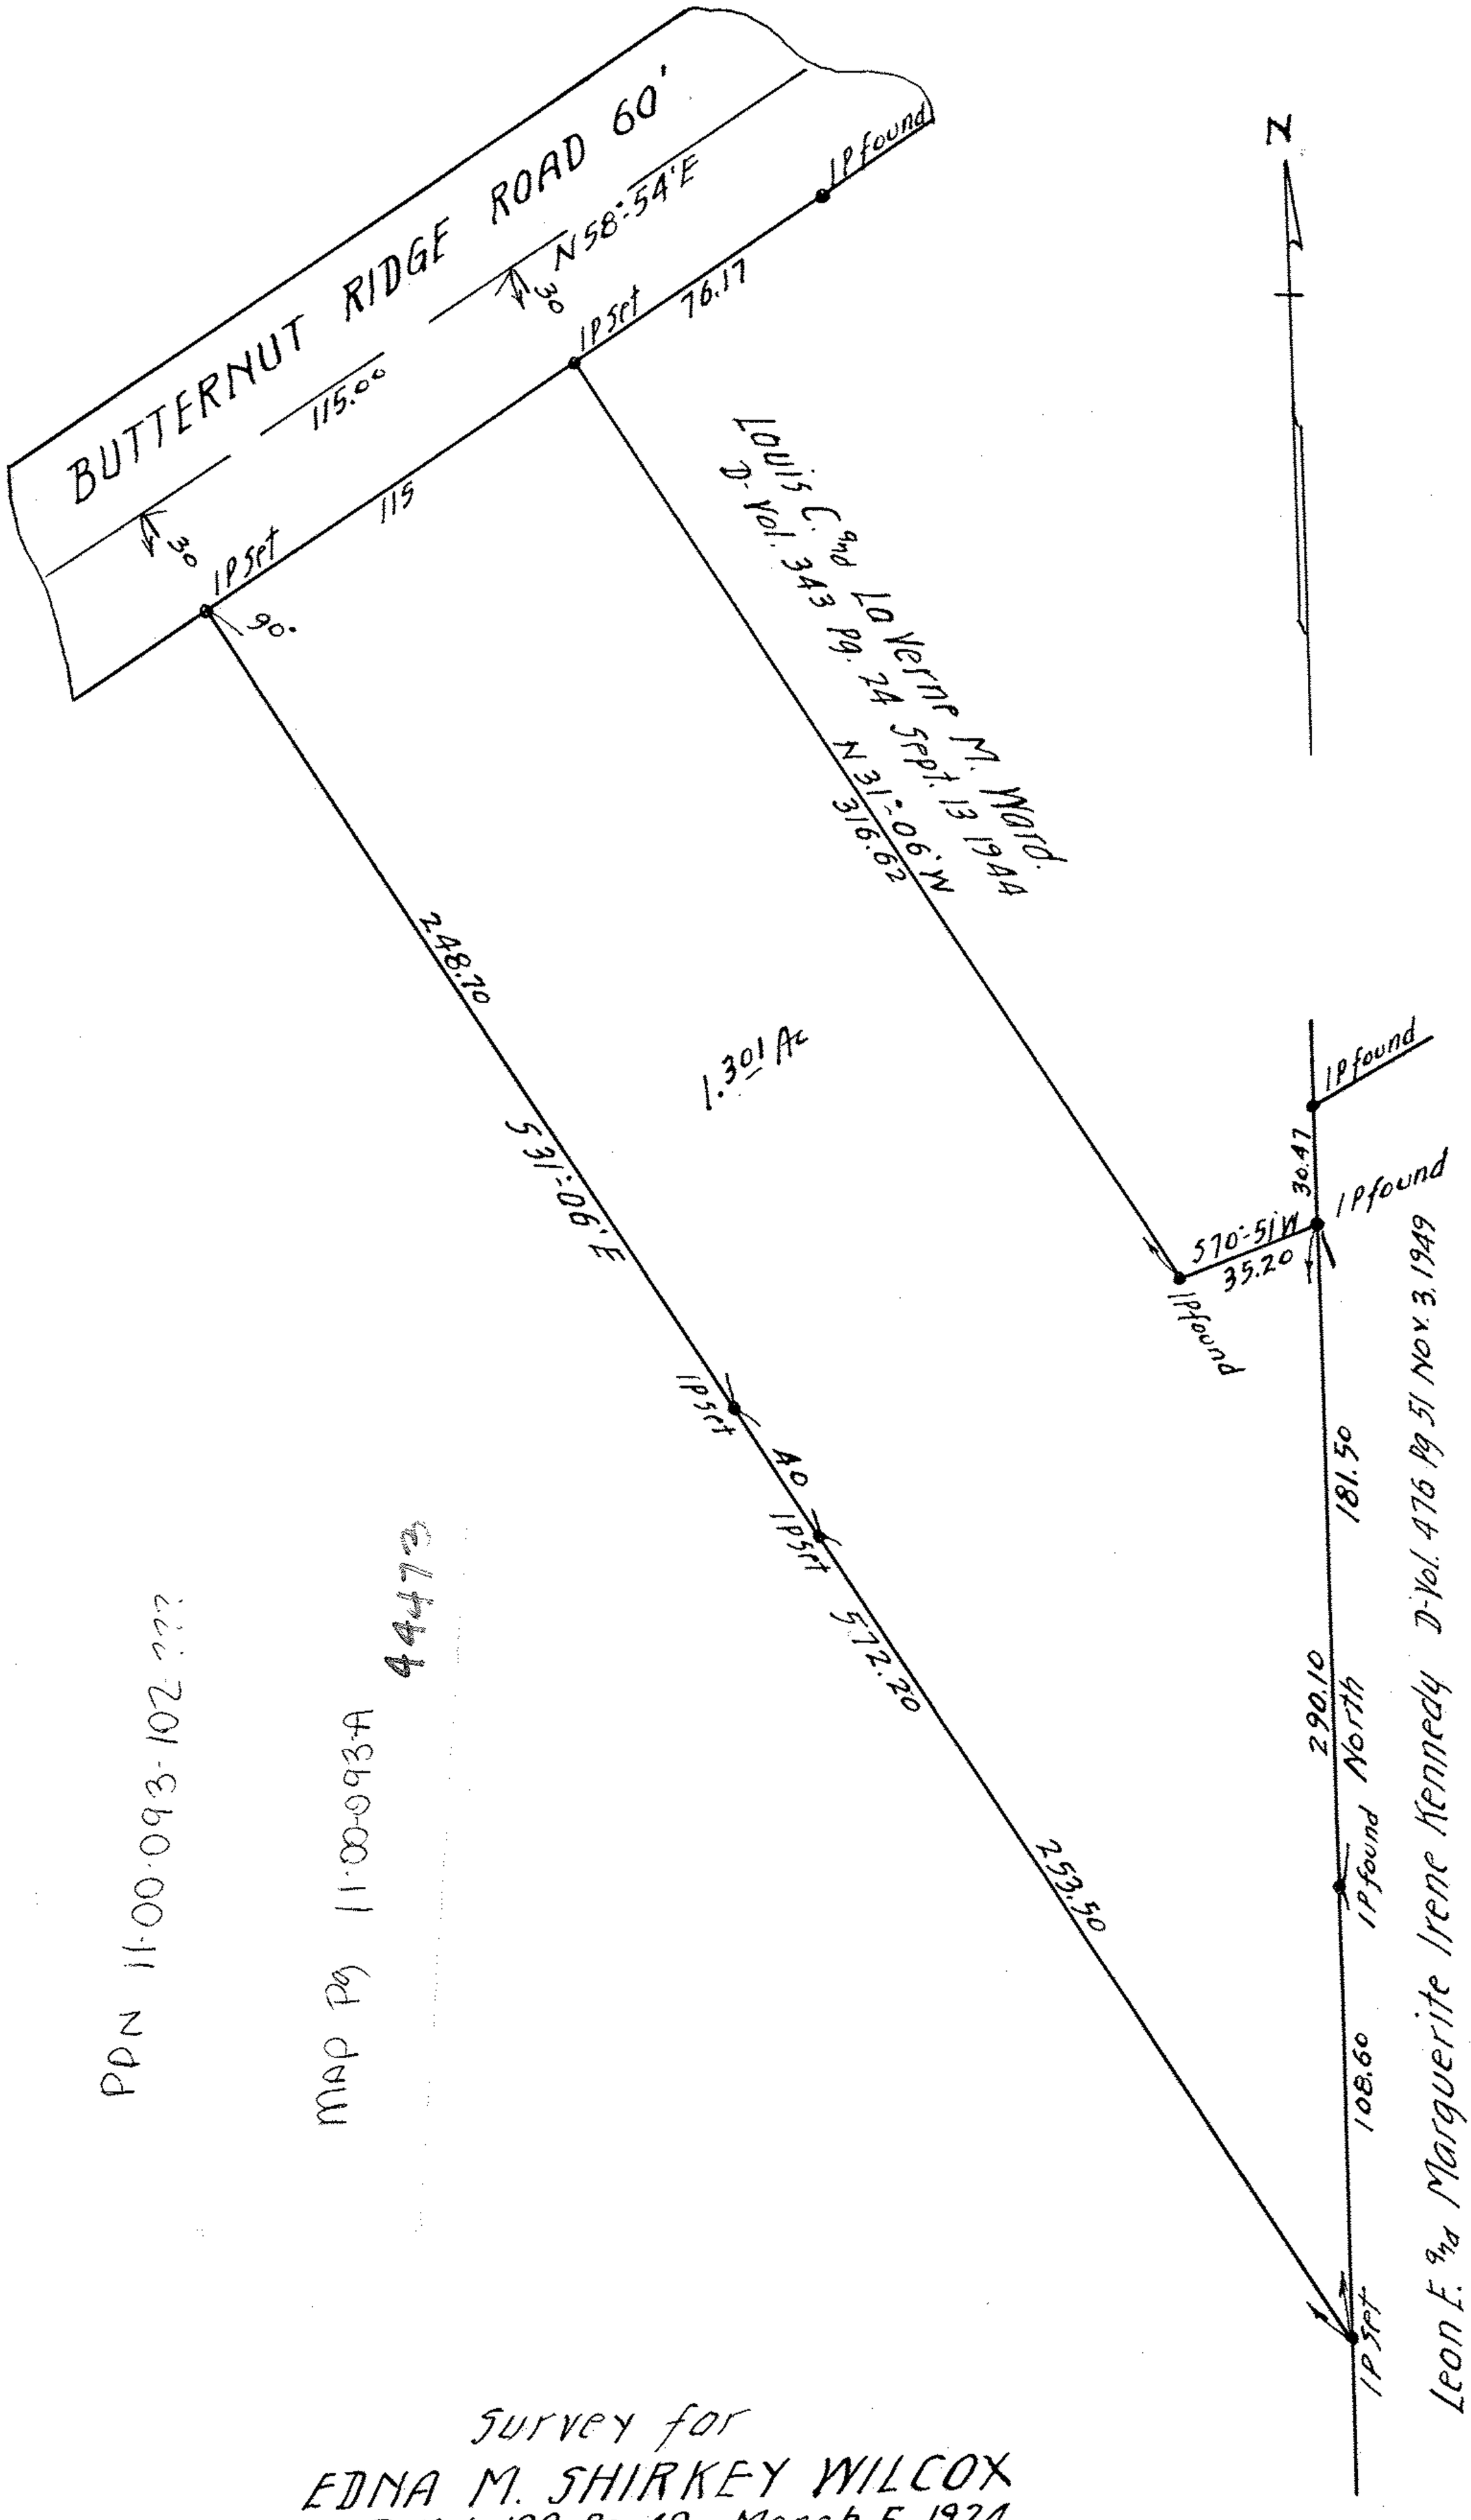

Survey for
EDNA M. SHIRKEY WILCOX
D-Vol. 199 Pg 49 March 5 1924.
Lot 93 Eaton Township.
Lorain County Ohio.
Scale 1"=50' Dec. 5. 1953.
J. W. Warden and Associates Reg. Surveyor's
By A. D. Andrus.