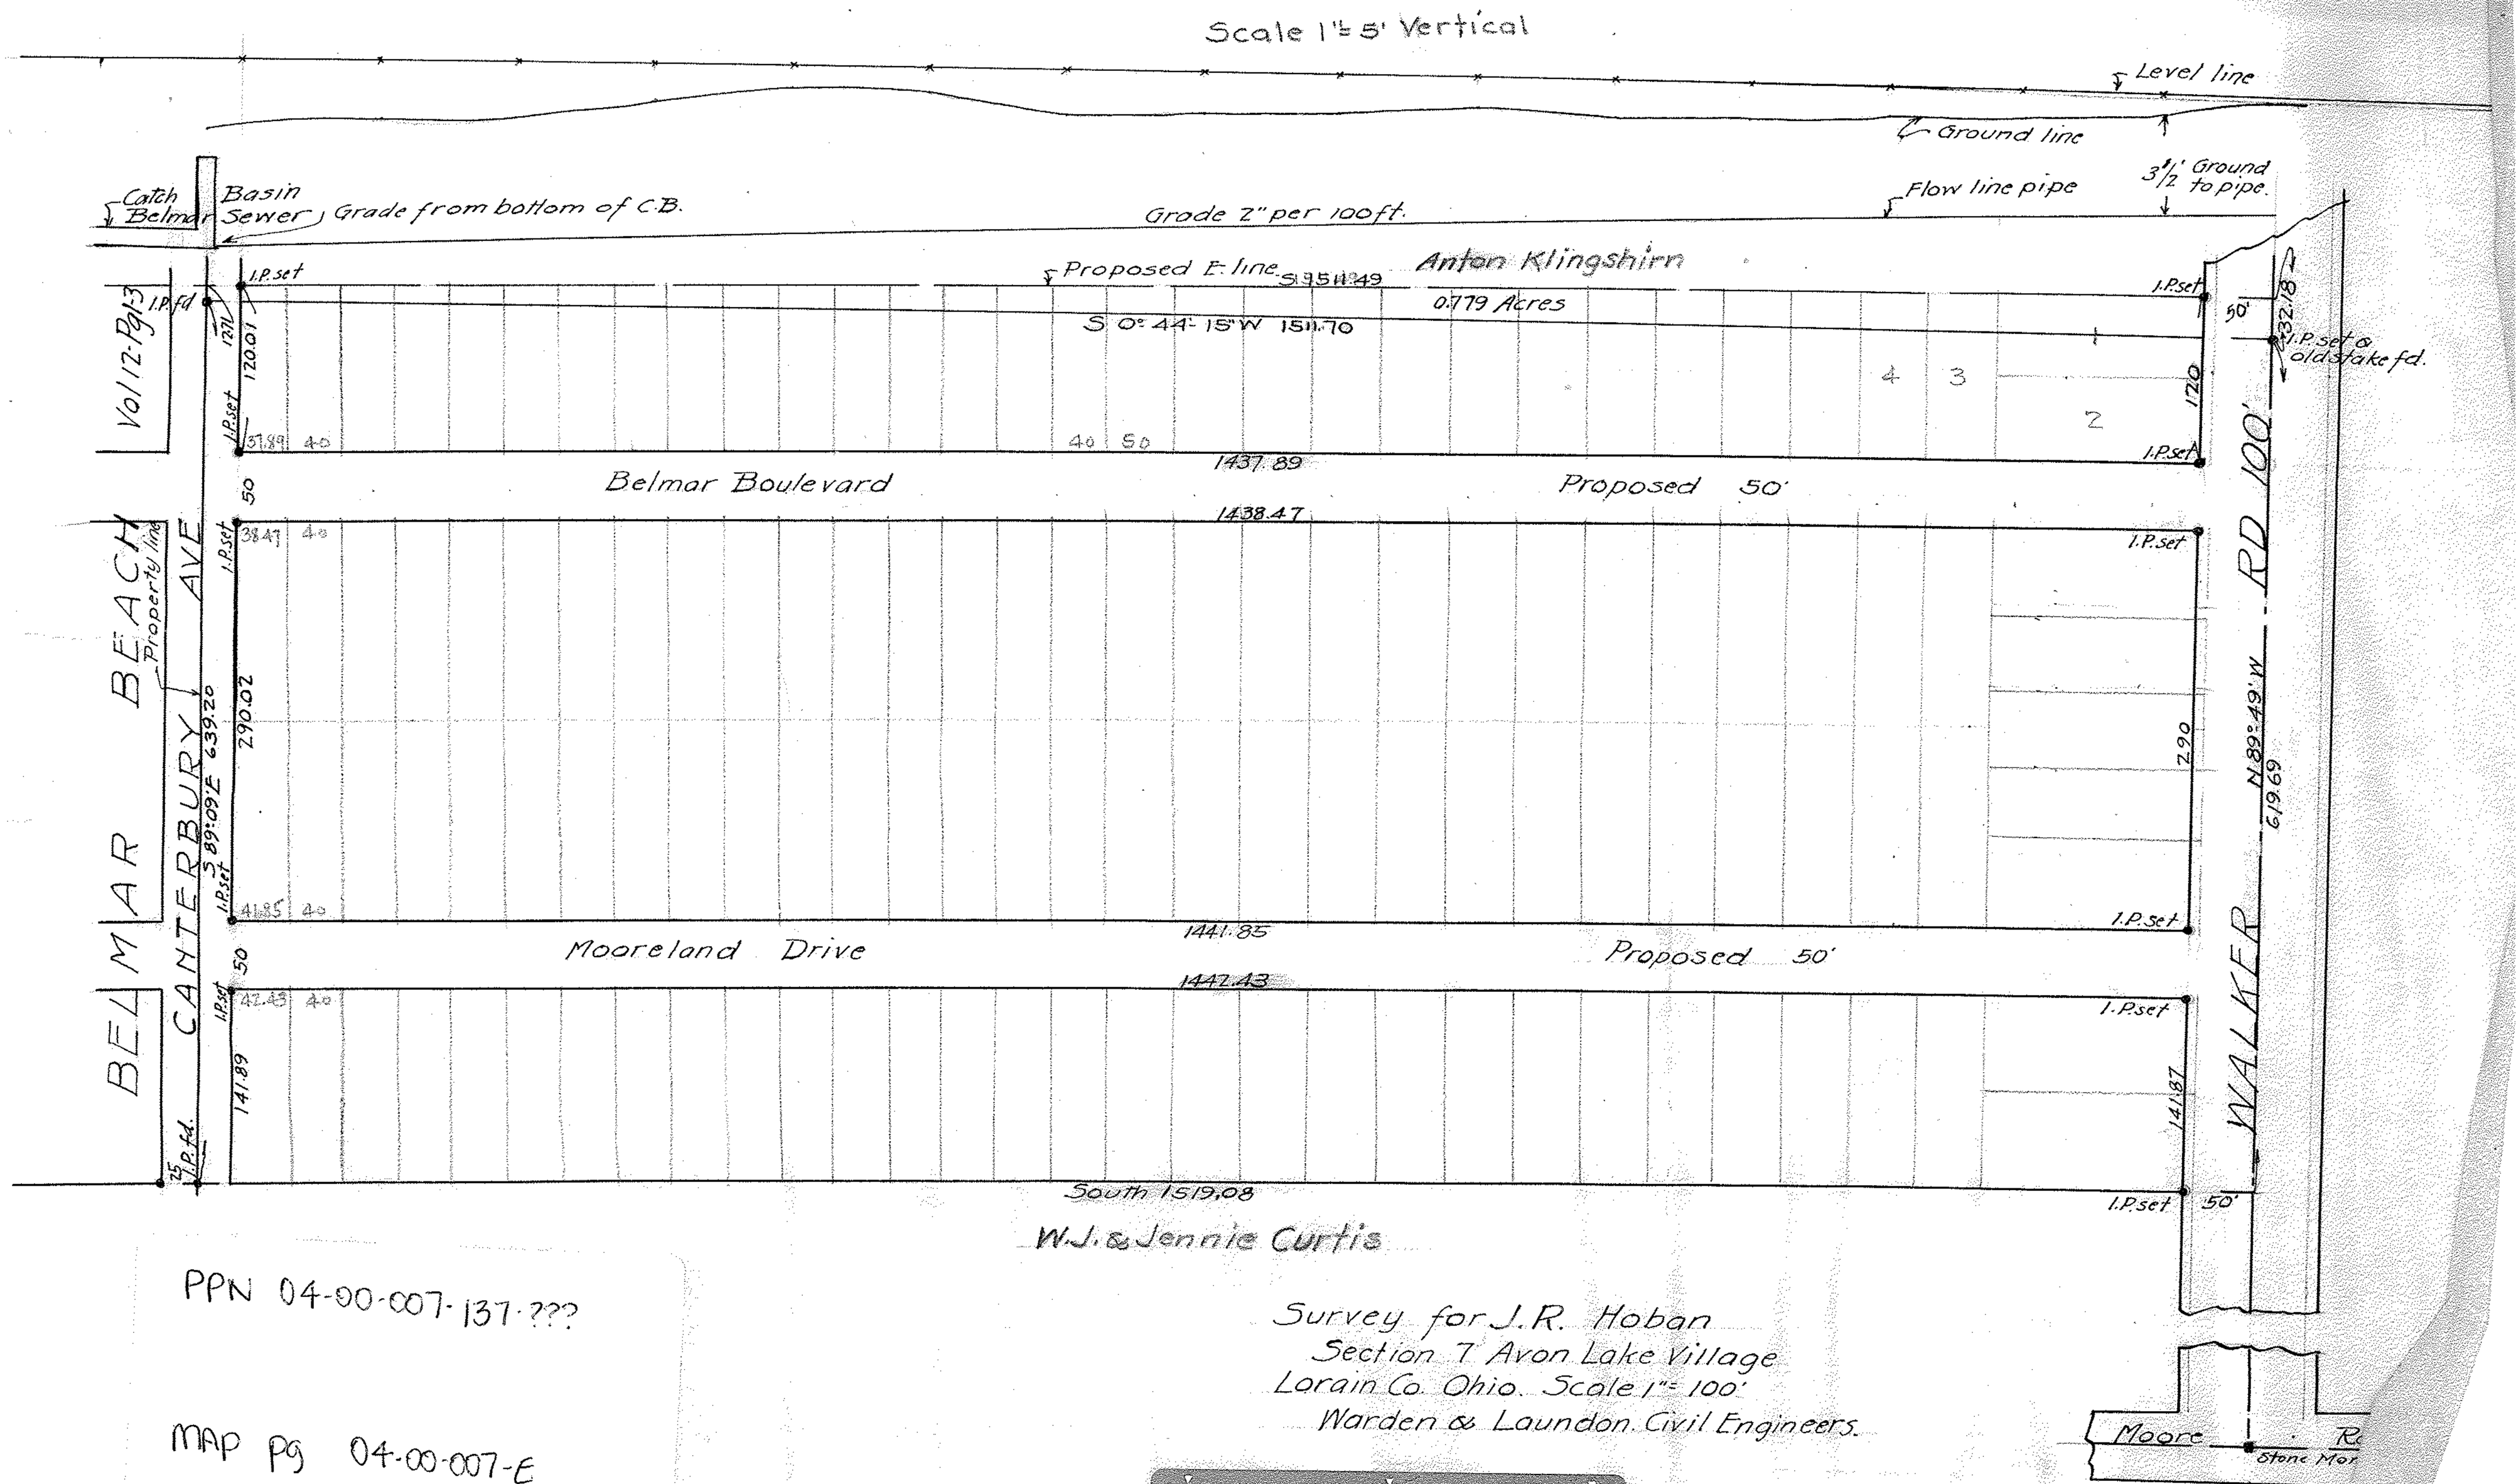

PPN 04-00-007-137-???

MAP pg 04-00-007-E

44478

Survey for J.R. Hoban
Section 7 Avon Lake Village
Lorain Co. Ohio. Scale 1" = 100'
Warden & Laundon. Civil Engineers.

200344