PPN 06-25-012-104-???

MAP PG 6-106

44537

Survey for

A. L. GARFORD.

Original Lot 12 East of Black River.

ELYRIA - LORAIN CO., OHIO.

Aug. 27, 1920. Scale 1 inch = 50 ft.
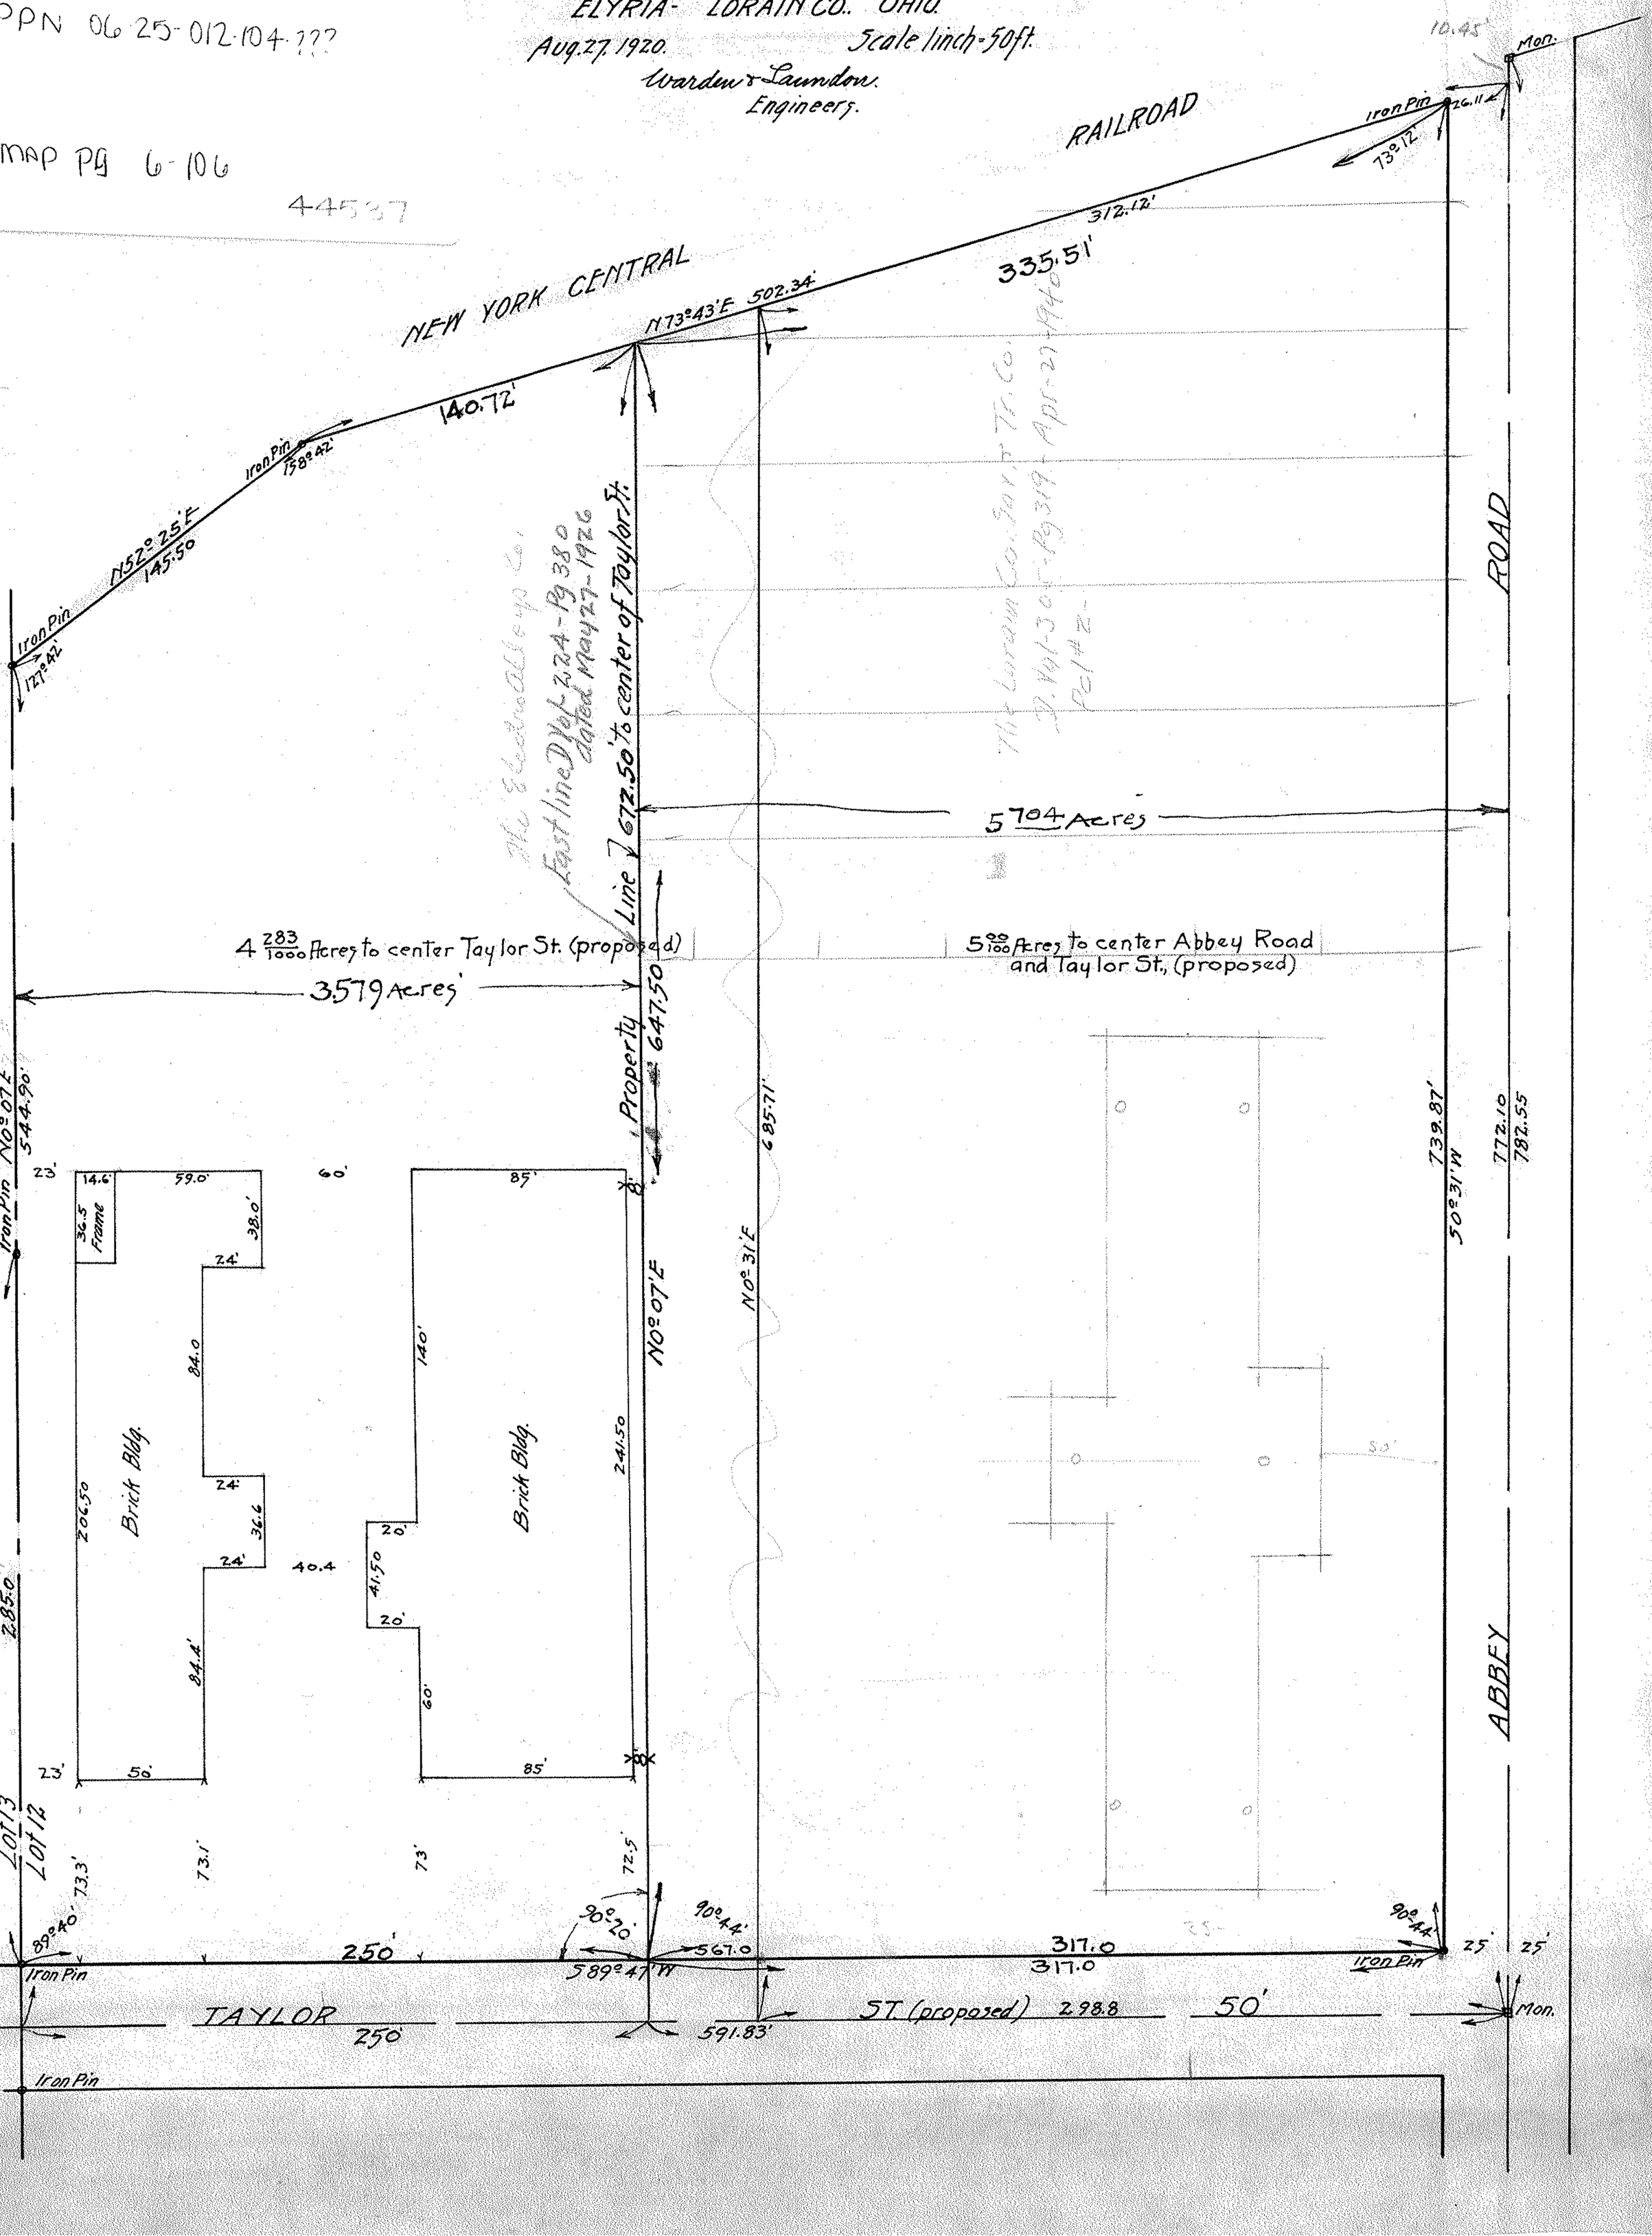
Warden & Saunders.
Engineers.