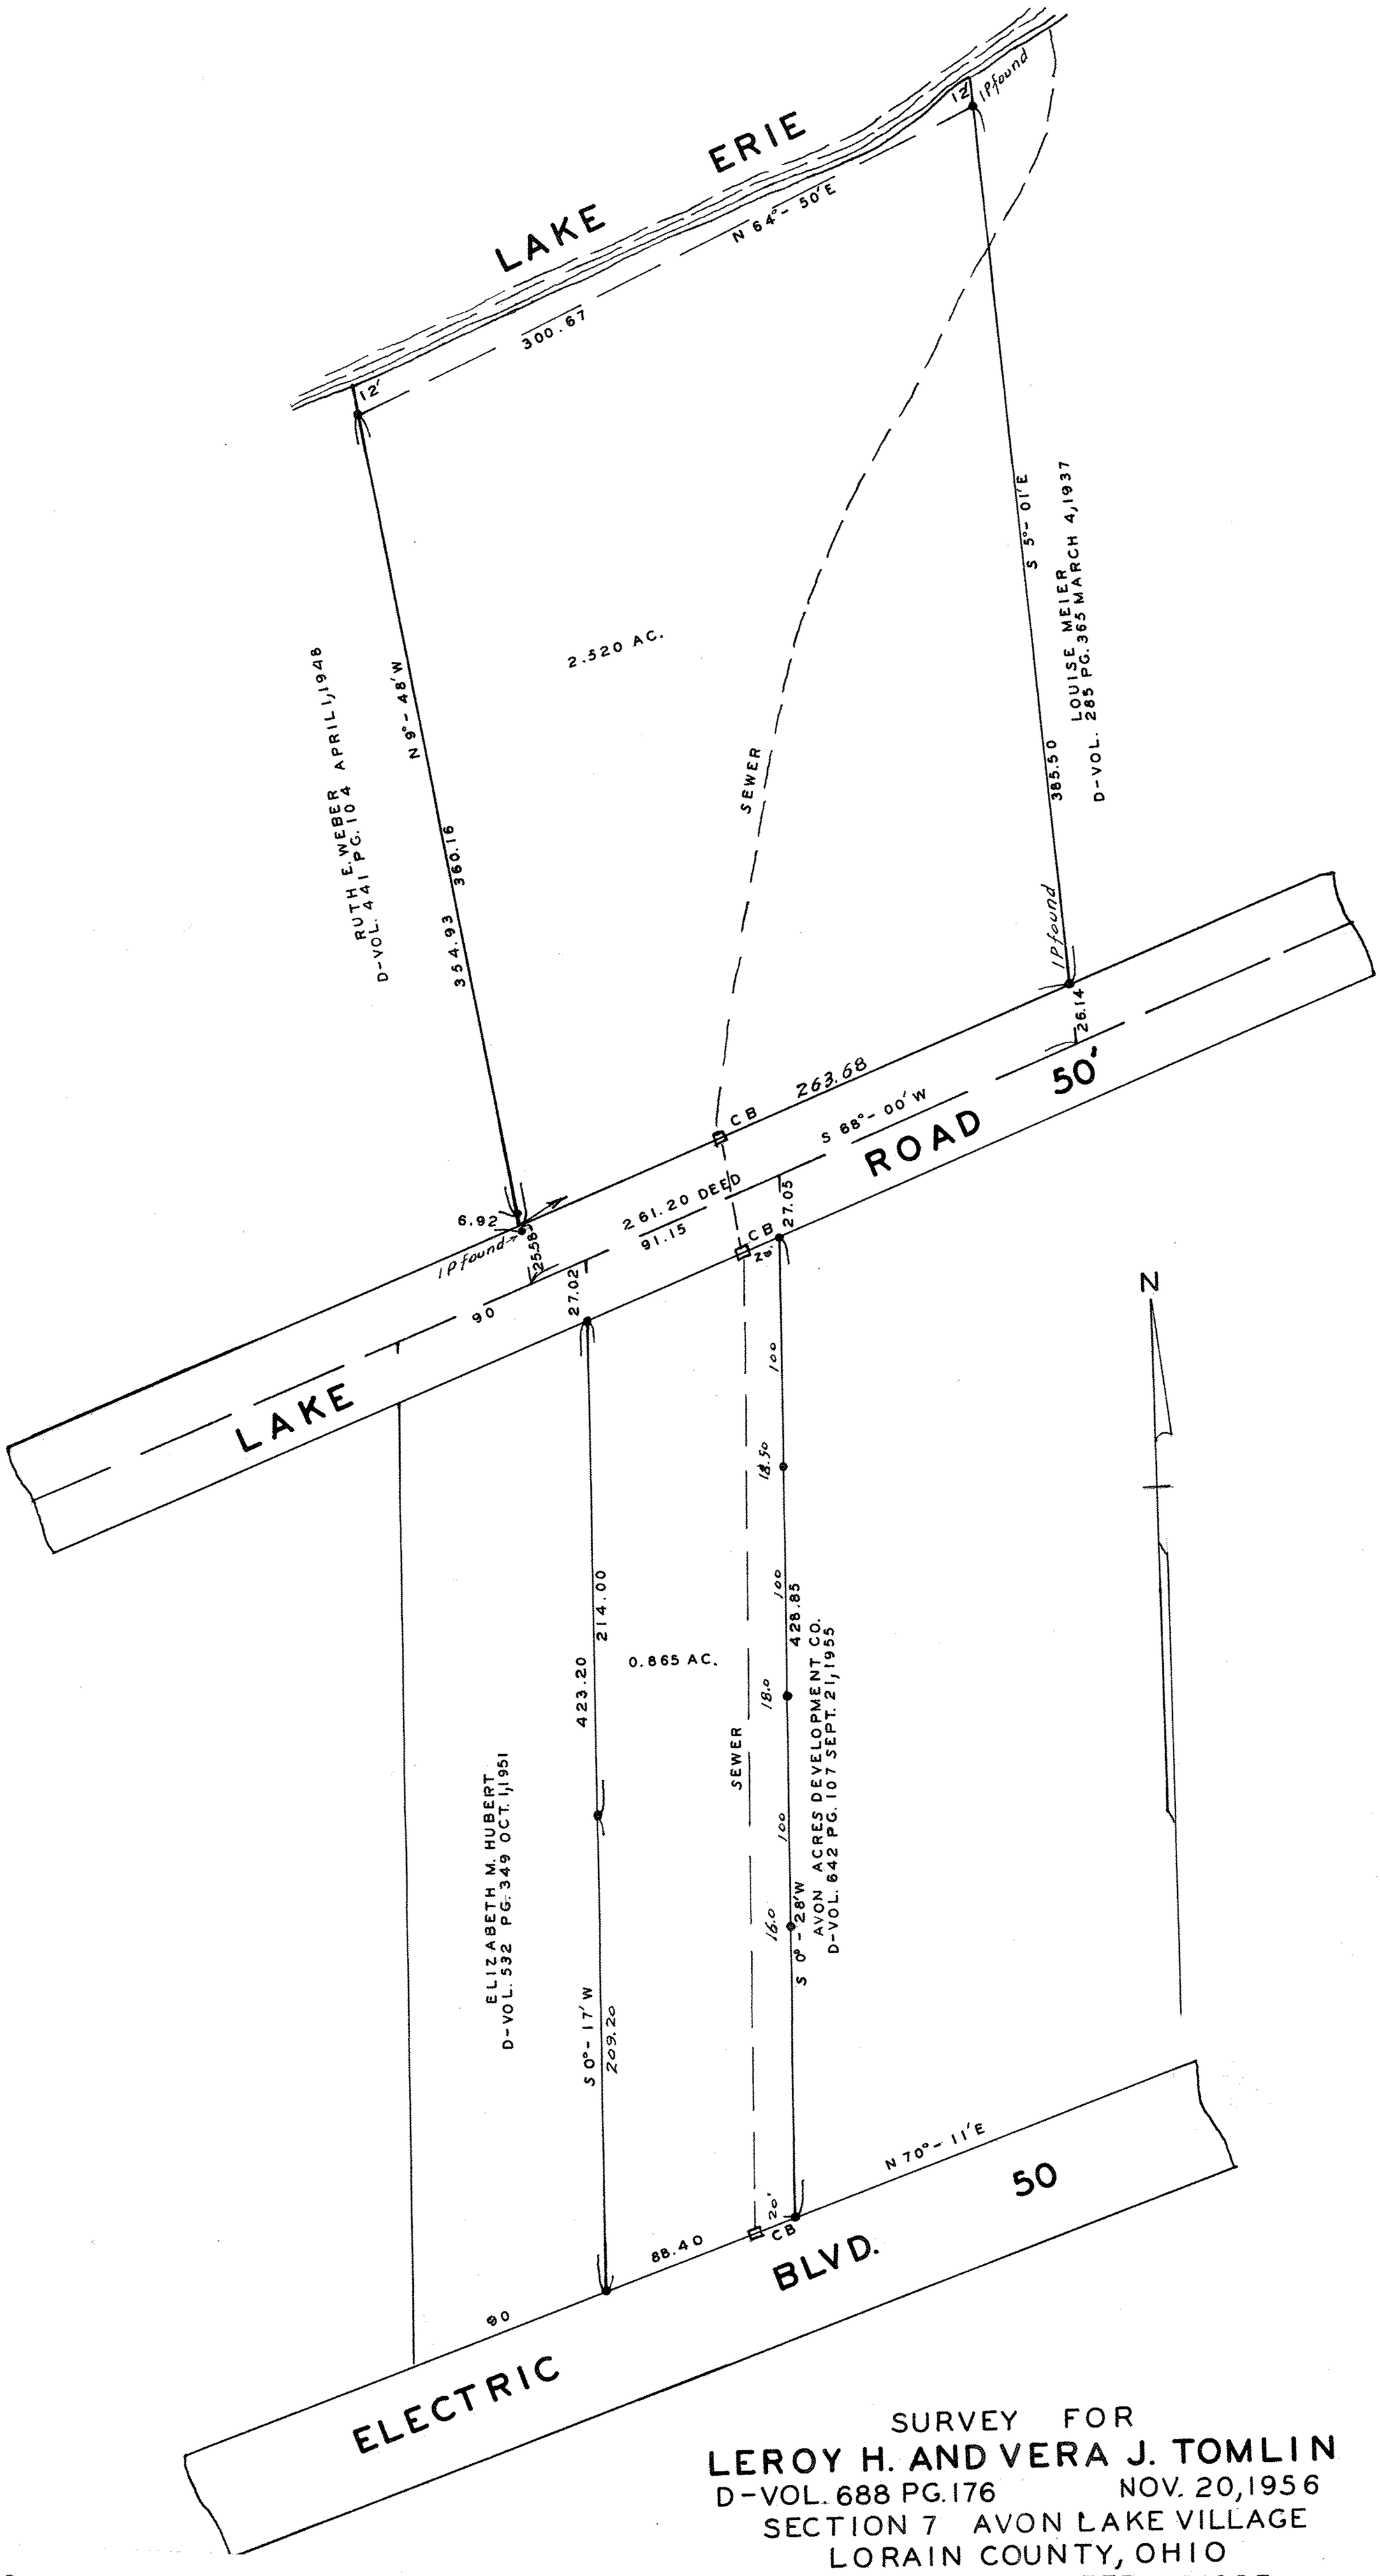

SURVEY FOR

LEROY H. AND VERA J. TOMLIN

D-VOL. 688 PG. 176 NOV. 20, 1956

SECTION 7 AVON LAKE VILLAGE

LORAIN COUNTY, OHIO

SCALE 1 50 FEB. 25, 1957

J. W. WARDEN AND ASSOCIATES REG. SURVEYORS

PPN 04-00-007-101-???

MAP PG 04-00-007-A

44542

5D1276A