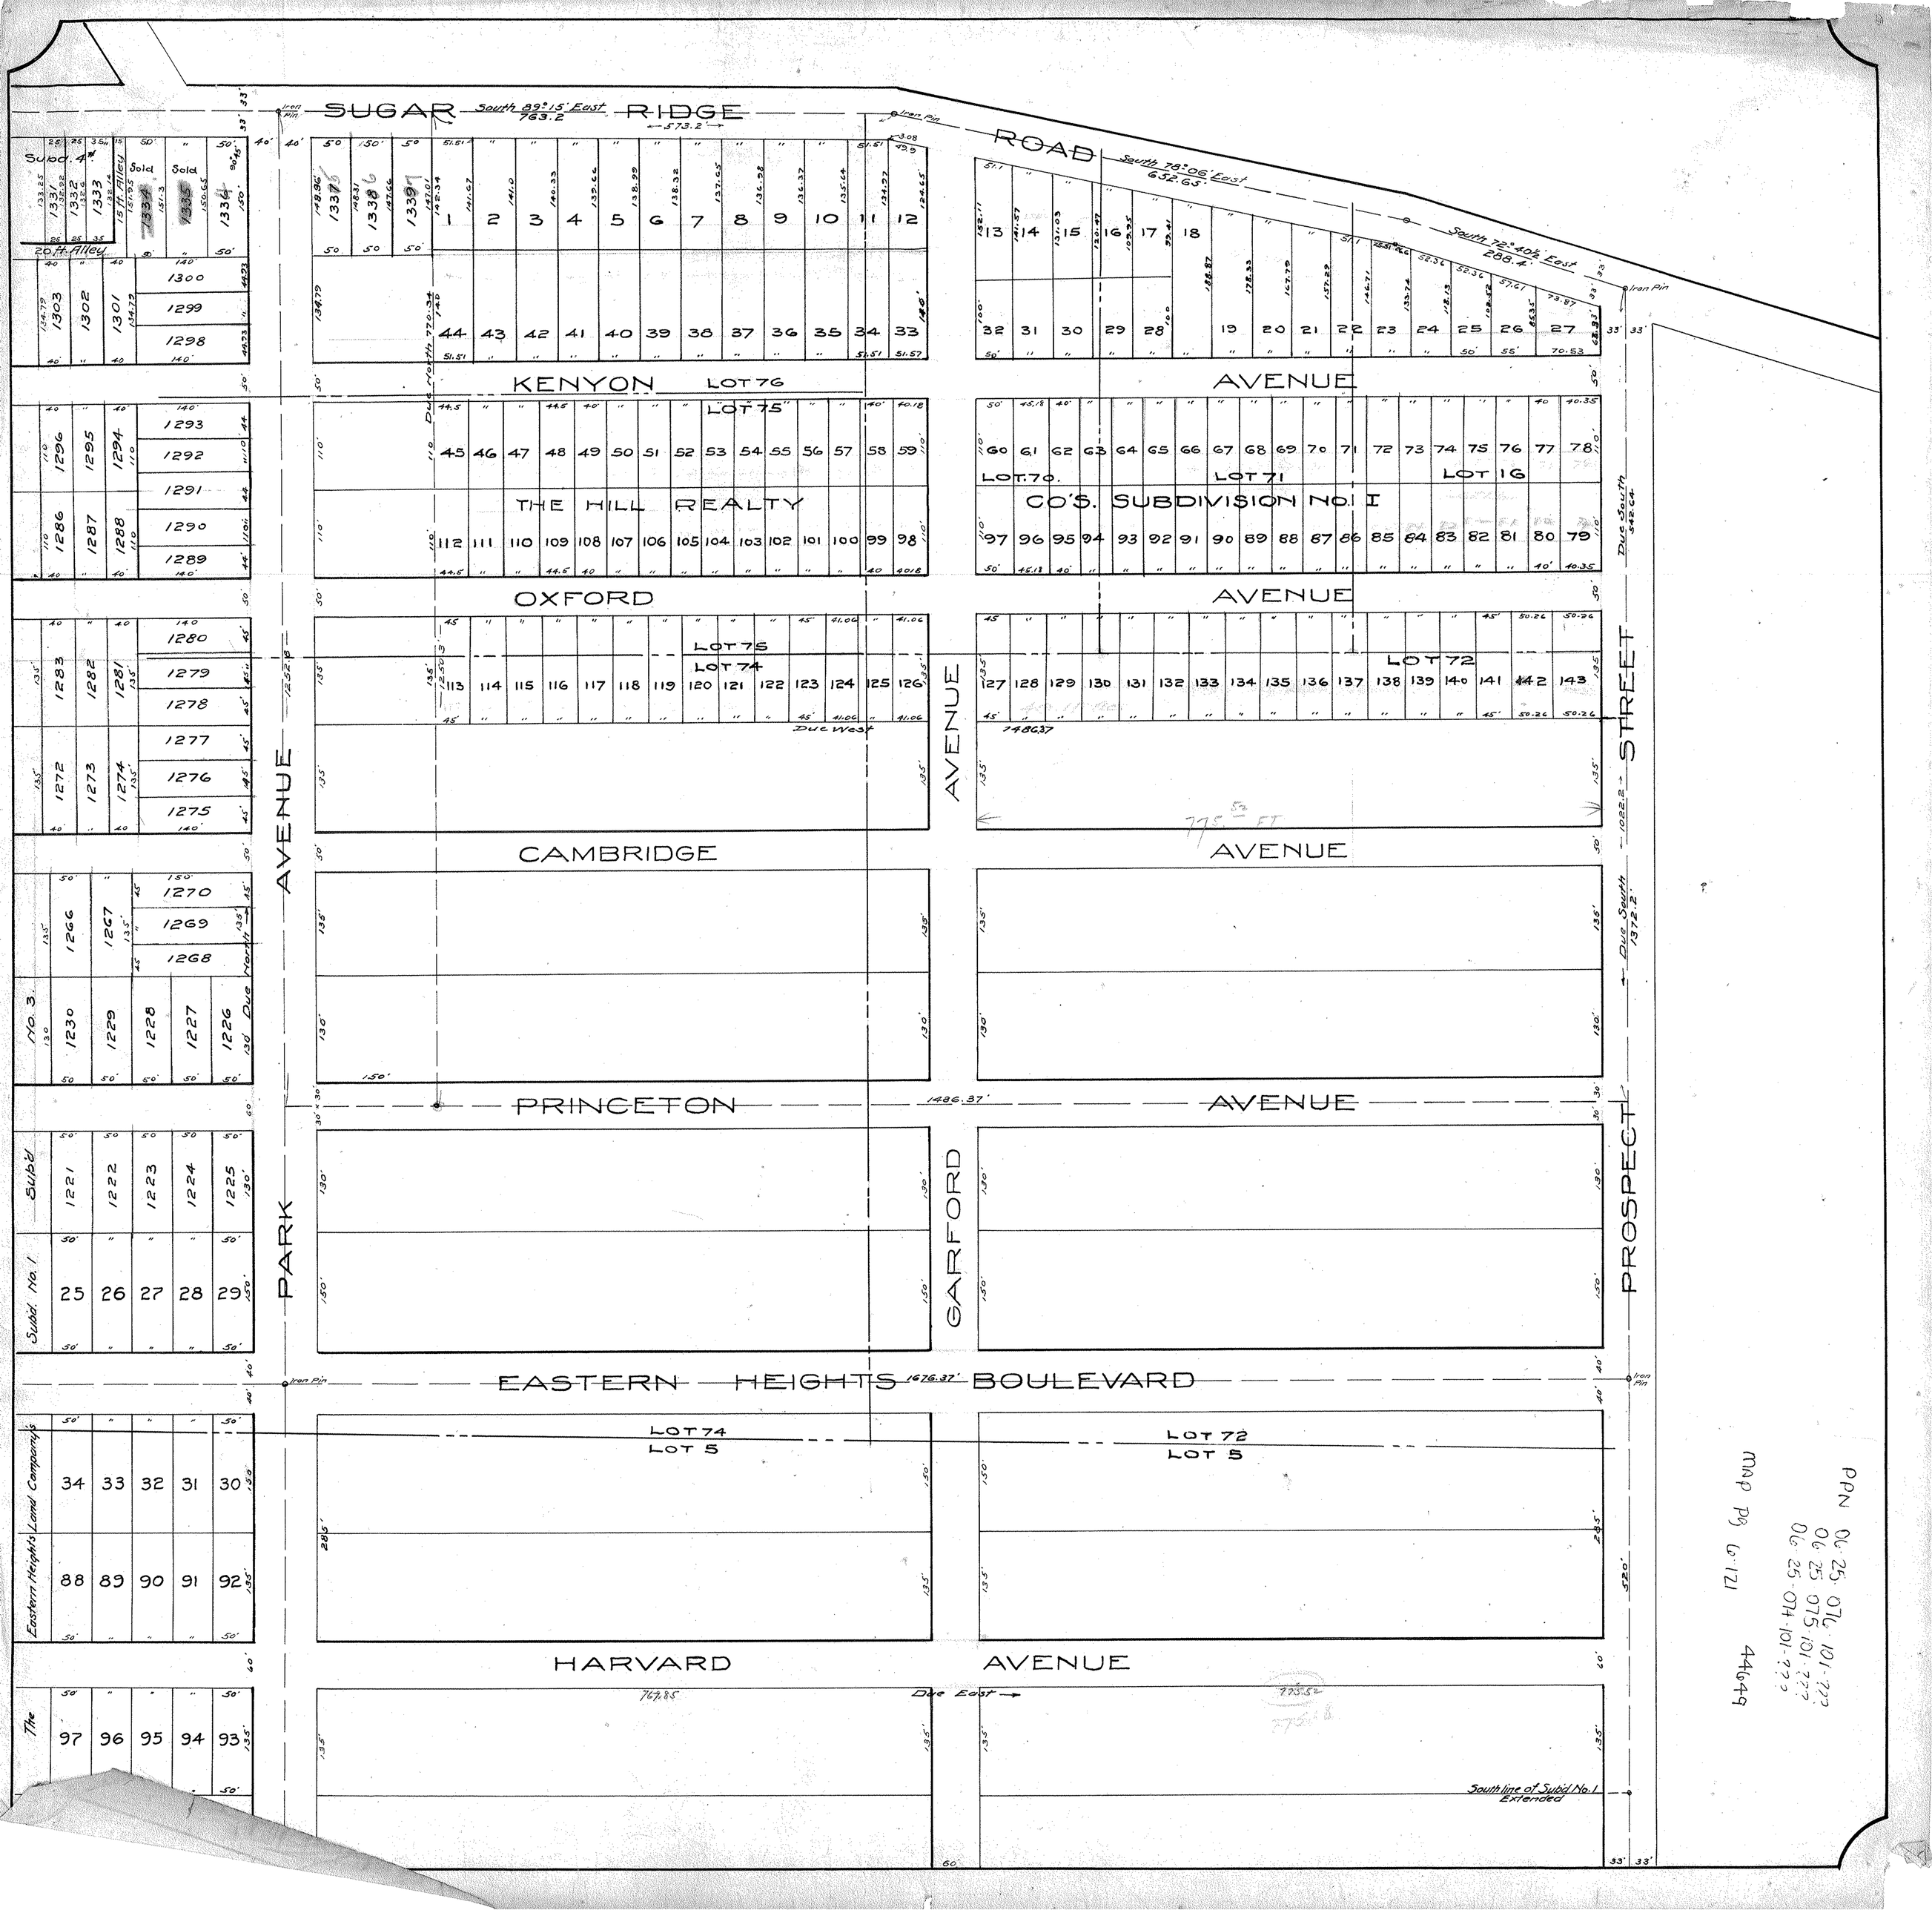
SUGAR RIDGE ROAD
South 89°15' East 763.2
South 78°06' East 652.65'
South 72°40½' East 288.4'
Iron Pin
KENYON AVENUE
LOT 76
LOT 75
THE HILL REALTY CO'S. SUBDIVISION NO. I
LOT 70
LOT 71
LOT 16
OXFORD AVENUE
LOT 75
LOT 74
LOT 72
Due West
CAMBRIDGE AVENUE
PRINCETON AVENUE
1486.37'
EASTERN HEIGHTS BOULEVARD
1676.37'
LOT 74
LOT 5
LOT 72
LOT 5
HARVARD AVENUE
Due East
South line of Subd No. 1 Extended
PARK AVENUE
GARFORD AVENUE
PROSPECT STREET
Due South 542.64
Due South 1372.2
Subd. 4
Sold
Sold
15 ft. Alley
20 ft. Alley
Subd No. 1
Eastern Heights Land Company's
The
Due North
Due North 770.34
Due North 1252.8
Due North 1022.2
775.52 FT
1486.37
769.85
775.52
PPN 06-25-076-101-???
06-25-075-101-???
06-25-074-101-???
MAP PG 6-121
44649