VACATION PLAT OF NORTH RIDGE ROAD
MILL HOLLOW - ORIGINAL LOT # 51
BROWNHELM TWP. - LORAIN COUNTY OHIO
SCALE 1" = 20' OCT — 1961
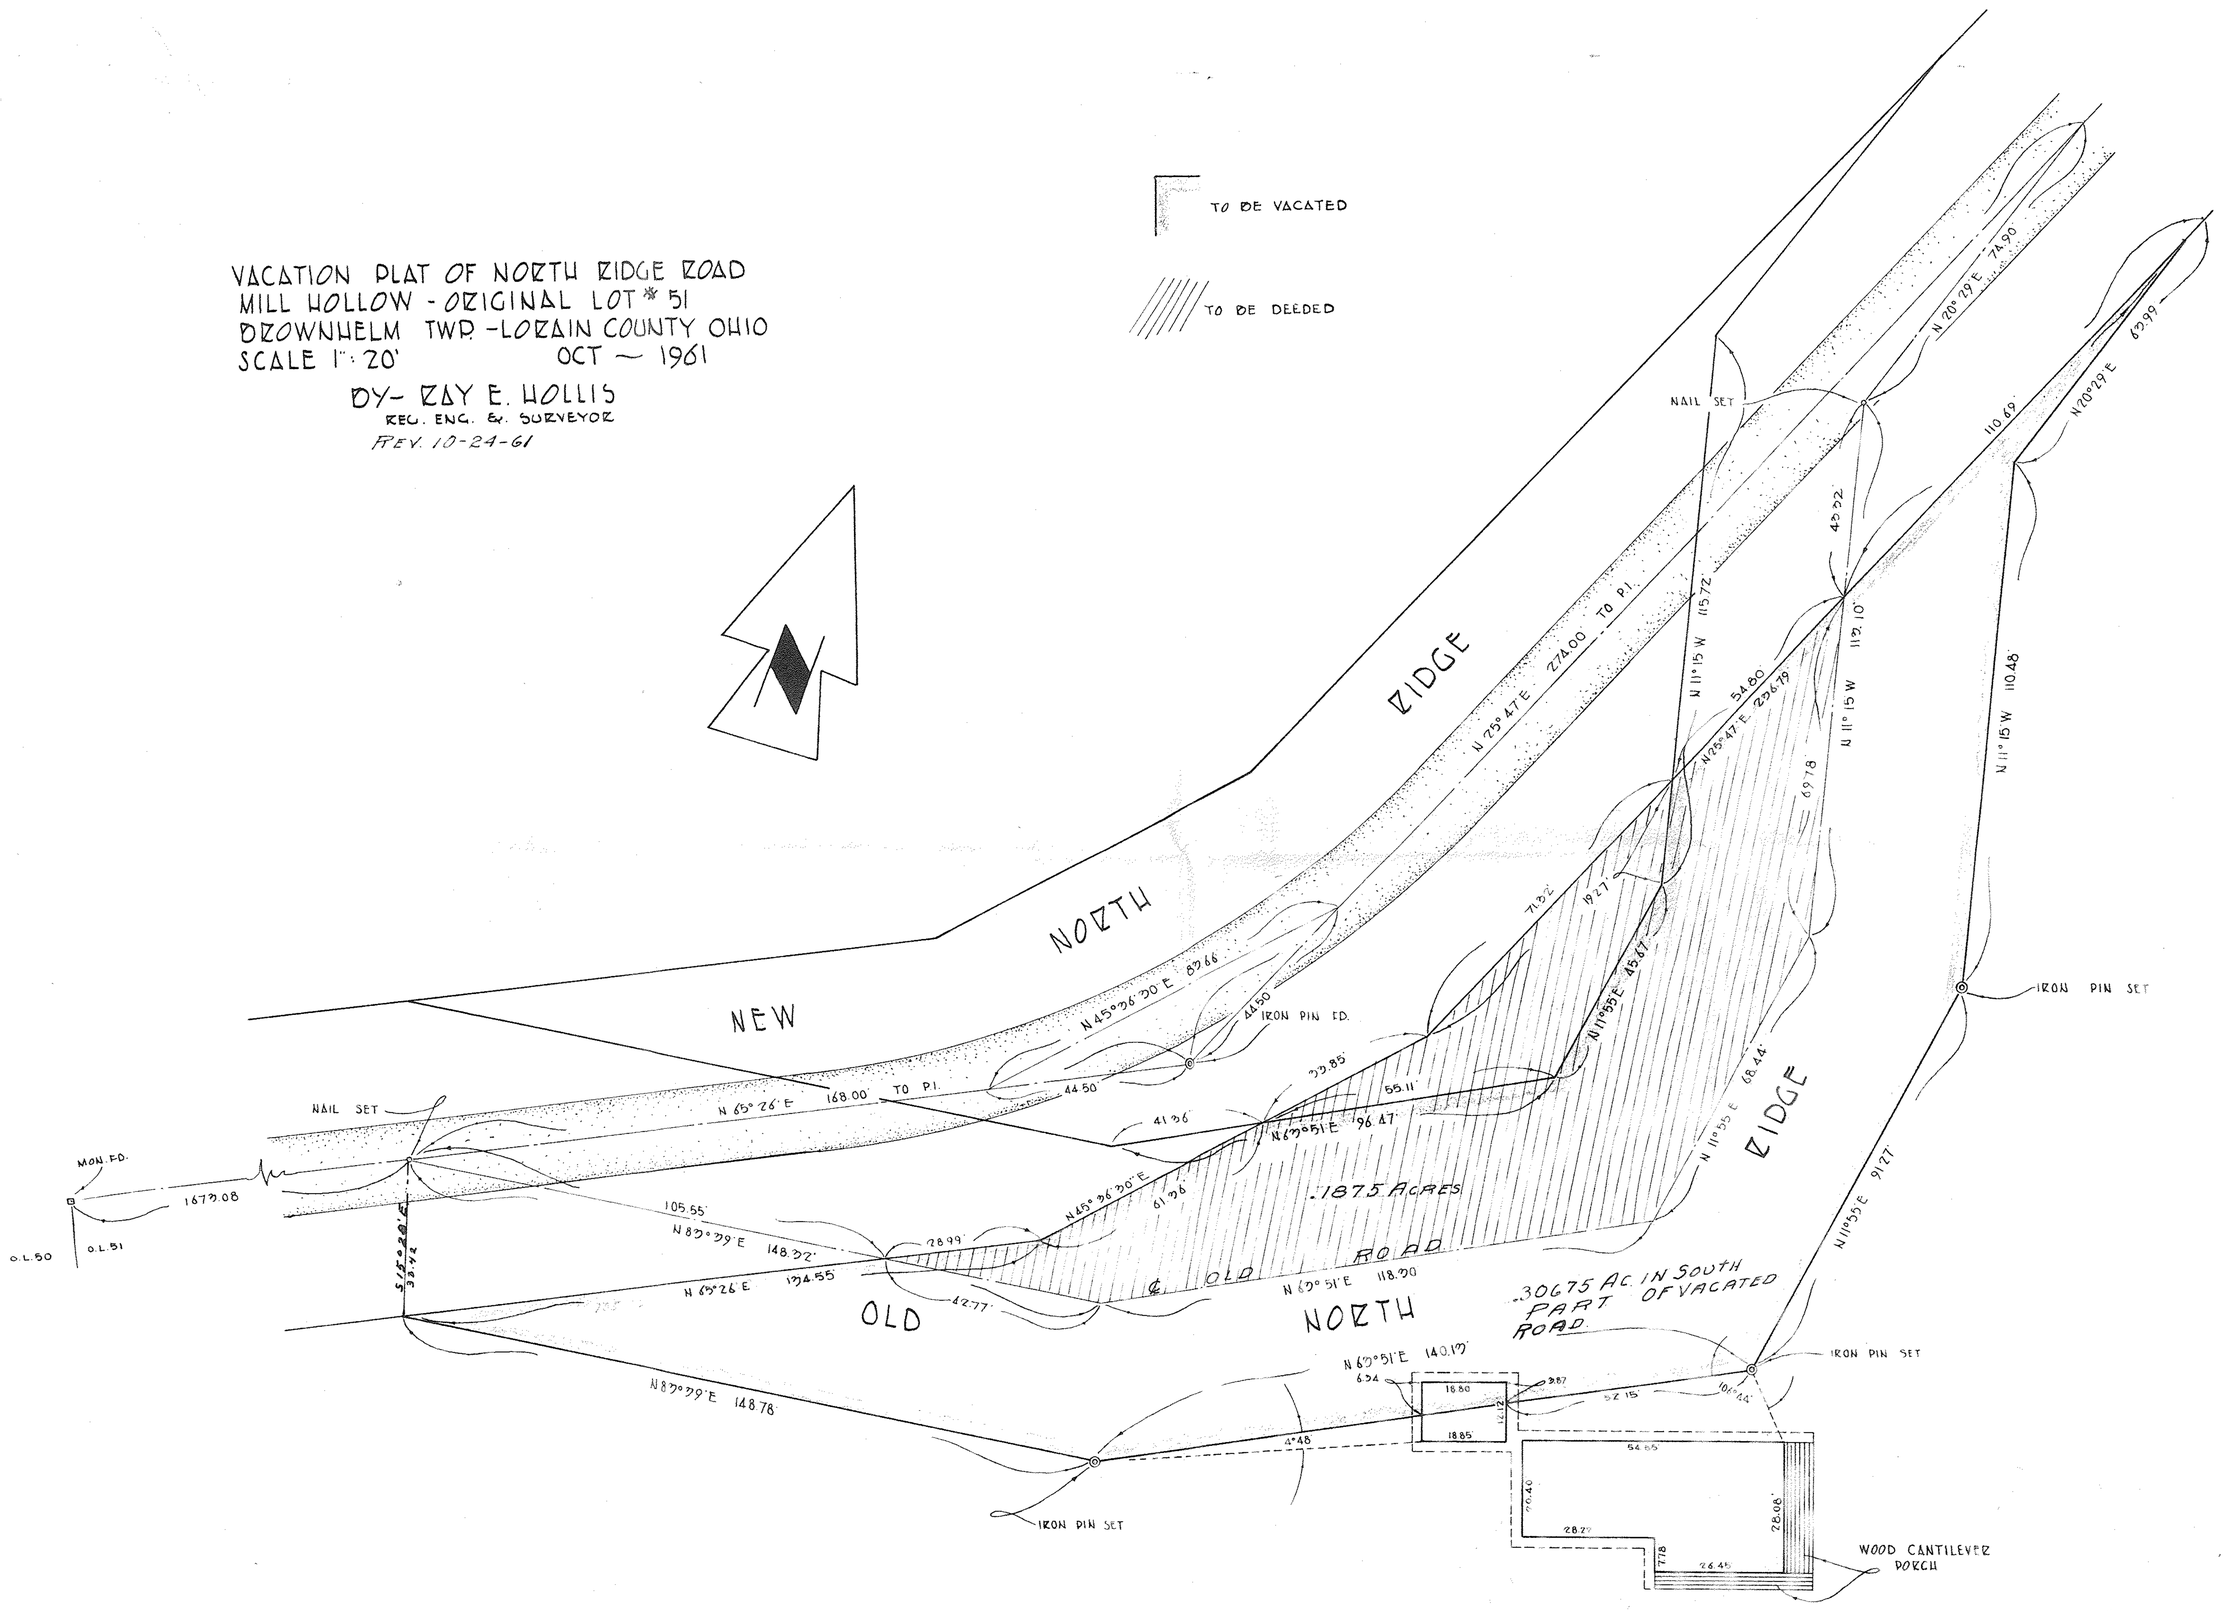
BY- RAY E. HOLLIS
REG. ENG. & SURVEYOR
REV. 10-24-61