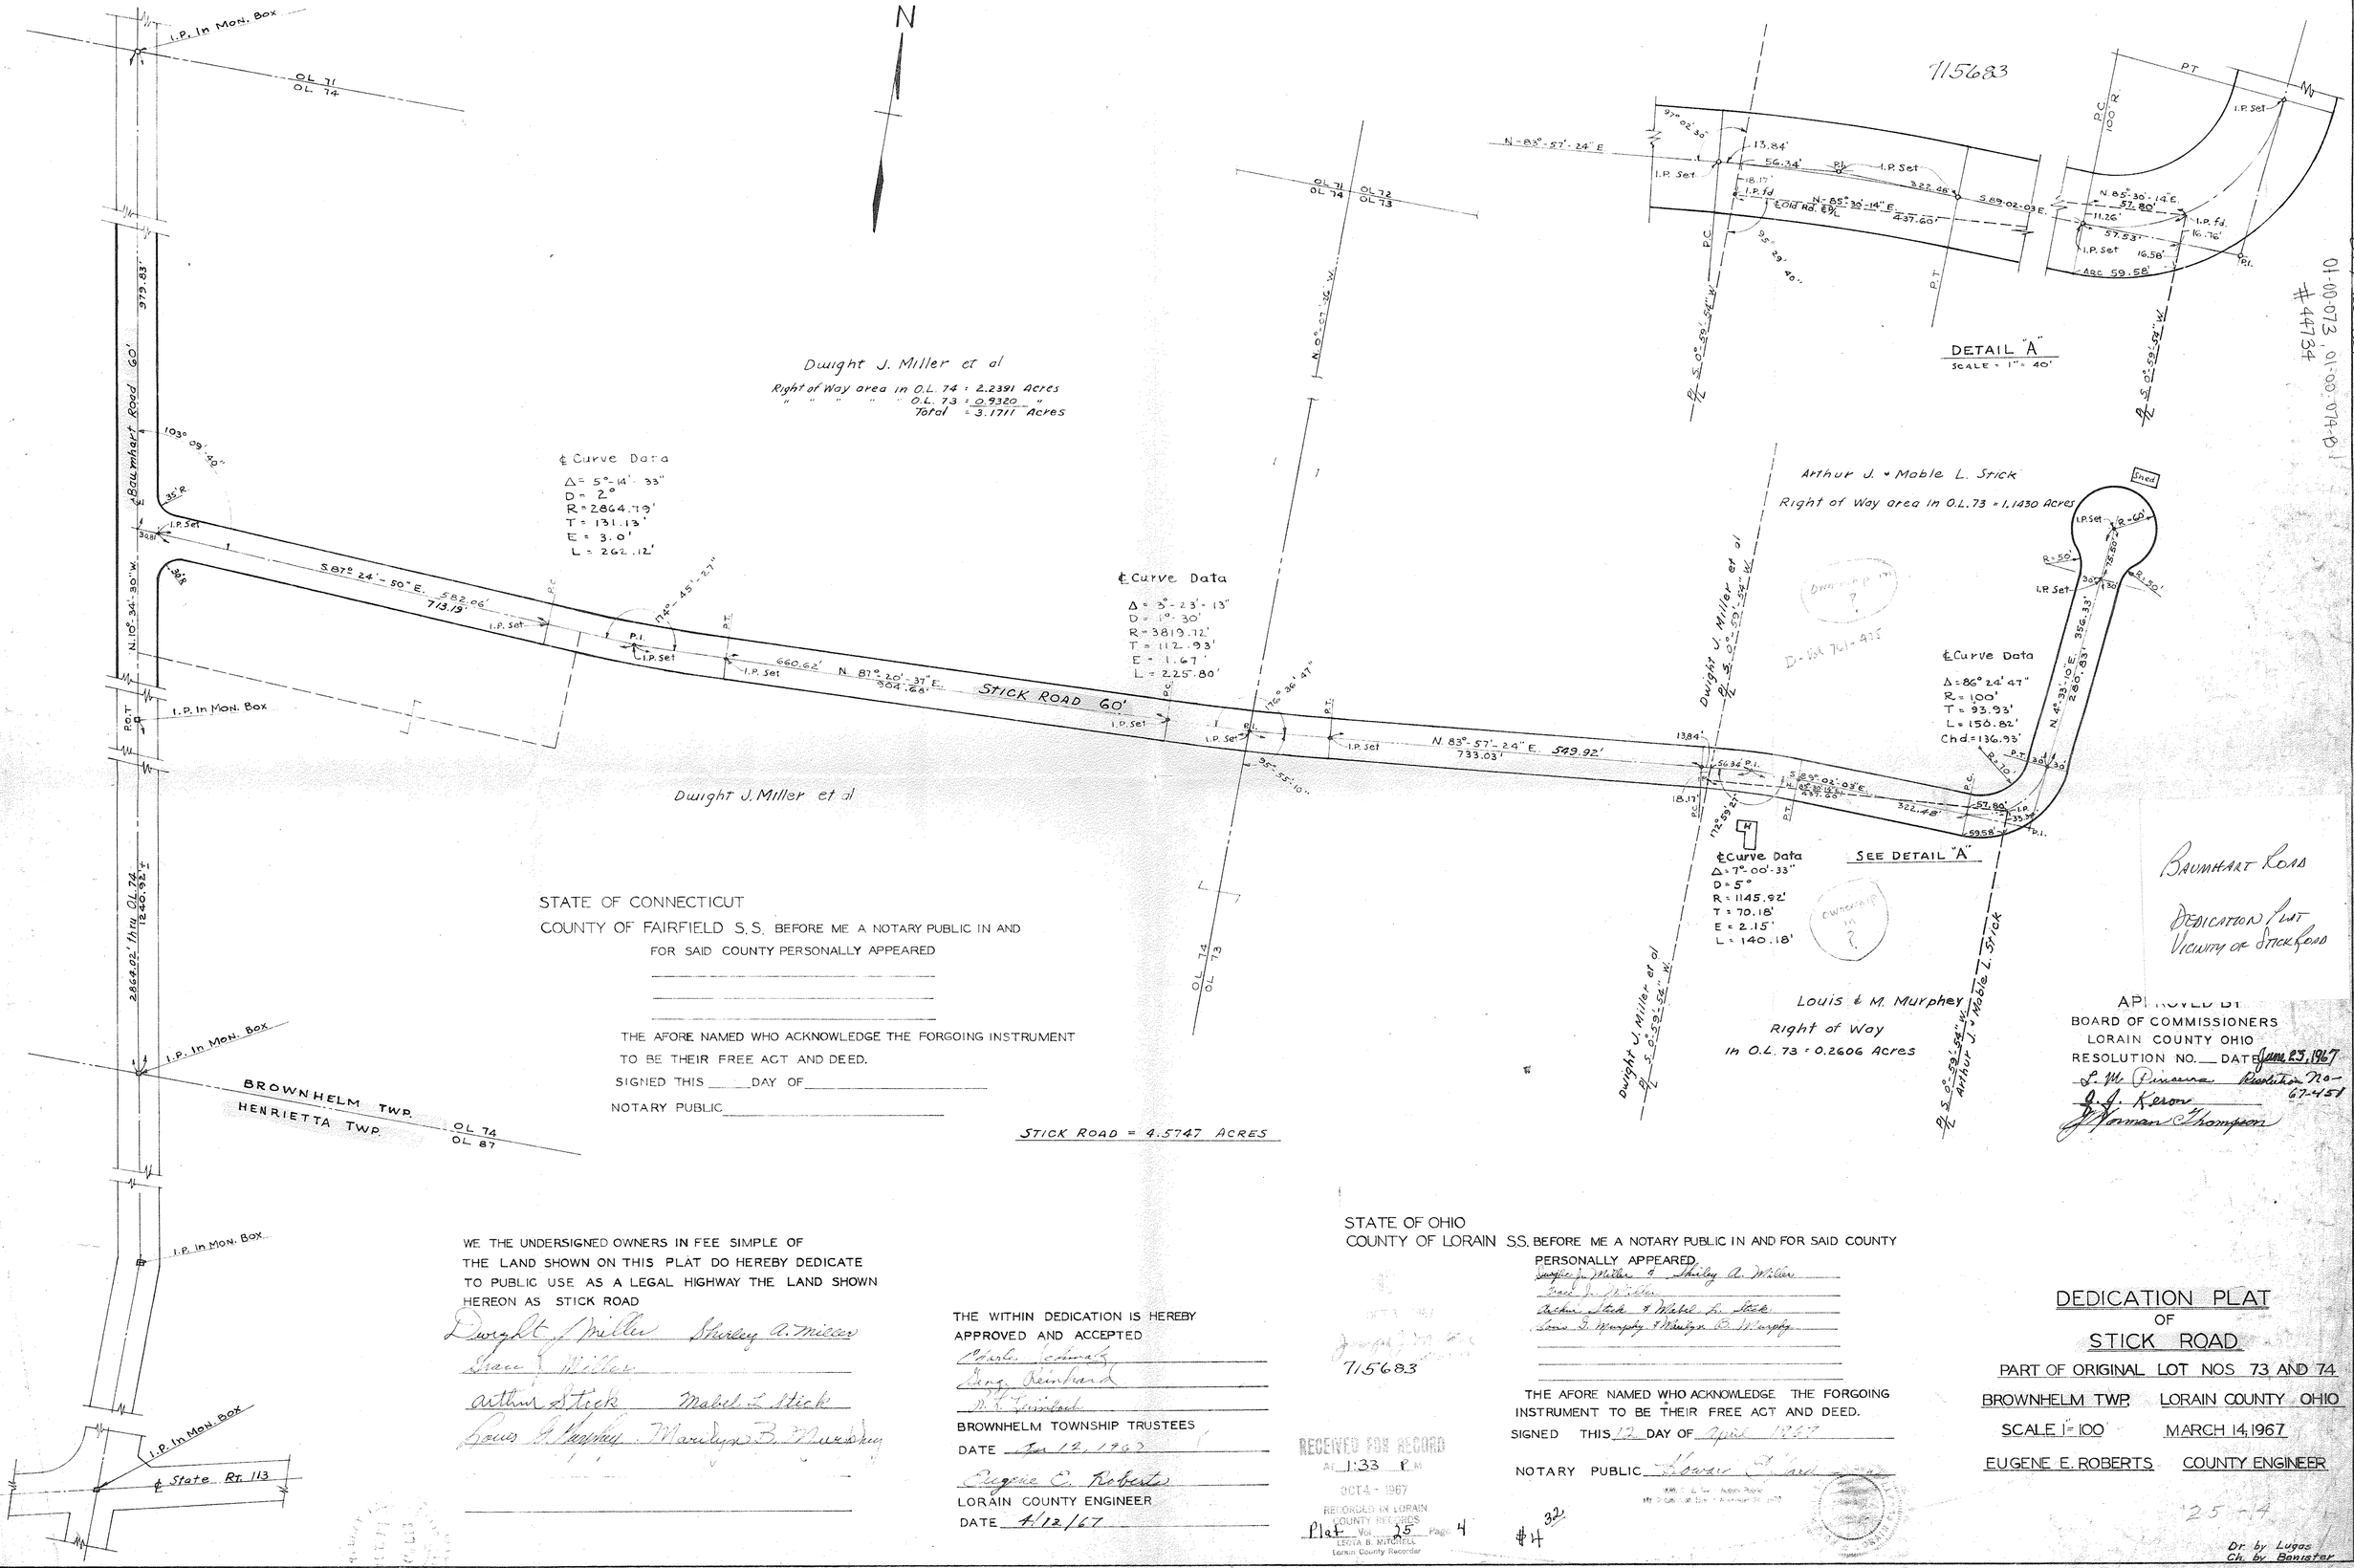

STATE OF CONNECTICUT
COUNTY OF FAIRFIELD S.S. BEFORE ME A NOTARY PUBLIC IN AND FOR SAID COUNTY PERSONALLY APPEARED

THE AFORE NAMED WHO ACKNOWLEDGE THE FORGOING INSTRUMENT TO BE THEIR FREE ACT AND DEED.
SIGNED THIS ____ DAY OF _____
NOTARY PUBLIC _____

STICK ROAD = 4.5747 ACRES

WE THE UNDERSIGNED OWNERS IN FEE SIMPLE OF THE LAND SHOWN ON THIS PLAT DO HEREBY DEDICATE TO PUBLIC USE AS A LEGAL HIGHWAY THE LAND SHOWN HEREON AS STICK ROAD

Dwight J. Miller Shirley A. Miller
Grace J. Miller
Arthur J. Stick Mabel L. Stick
Louis G. Murphy Marilyn B. Murphy

THE WITHIN DEDICATION IS HEREBY APPROVED AND ACCEPTED
Mark Schmidt
Geo. Reinhard
N. F. Kimstead
BROWNHELM TOWNSHIP TRUSTEES
DATE Jan 12, 1967
Eugene E. Roberts
LORAIN COUNTY ENGINEER
DATE 4/12/67

715683

RECEIVED FOR RECORD
AT 1:33 P.M.
OCT 4 - 1967
RECORDED IN LORAIN COUNTY RECORDS
Plat Vol. 25 Page 4
LEOTA B. MITCHELL
Lorain County Recorder

STATE OF OHIO
COUNTY OF LORAIN S.S. BEFORE ME A NOTARY PUBLIC IN AND FOR SAID COUNTY PERSONALLY APPEARED
Dwight J. Miller & Shirley A. Miller
Grace J. Miller
Arthur Stick & Mabel L. Stick
Louis G. Murphy & Marilyn B. Murphy

THE AFORE NAMED WHO ACKNOWLEDGE THE FORGOING INSTRUMENT TO BE THEIR FREE ACT AND DEED.
SIGNED THIS 12 DAY OF April 1967
NOTARY PUBLIC Howard S. Lane

#4 32

Baumhart Road
Dedication Plat
Vicinity of Stick Road

APPROVED BY
BOARD OF COMMISSIONERS
LORAIN COUNTY OHIO
RESOLUTION NO. ___ DATE Jan. 23, 1967
L. M. Pincura Resolution No. 67-451
J. J. Kerson
J. Norman Thompson

DEDICATION PLAT OF STICK ROAD

PART OF ORIGINAL LOT NOS 73 AND 74
BROWNHELM TWP. LORAIN COUNTY OHIO
SCALE 1" = 100 MARCH 14, 1967
EUGENE E. ROBERTS COUNTY ENGINEER

25-4

Dr. by Lugas
Ch. by Banister

01-00-073, 01-00-074-01
#44734