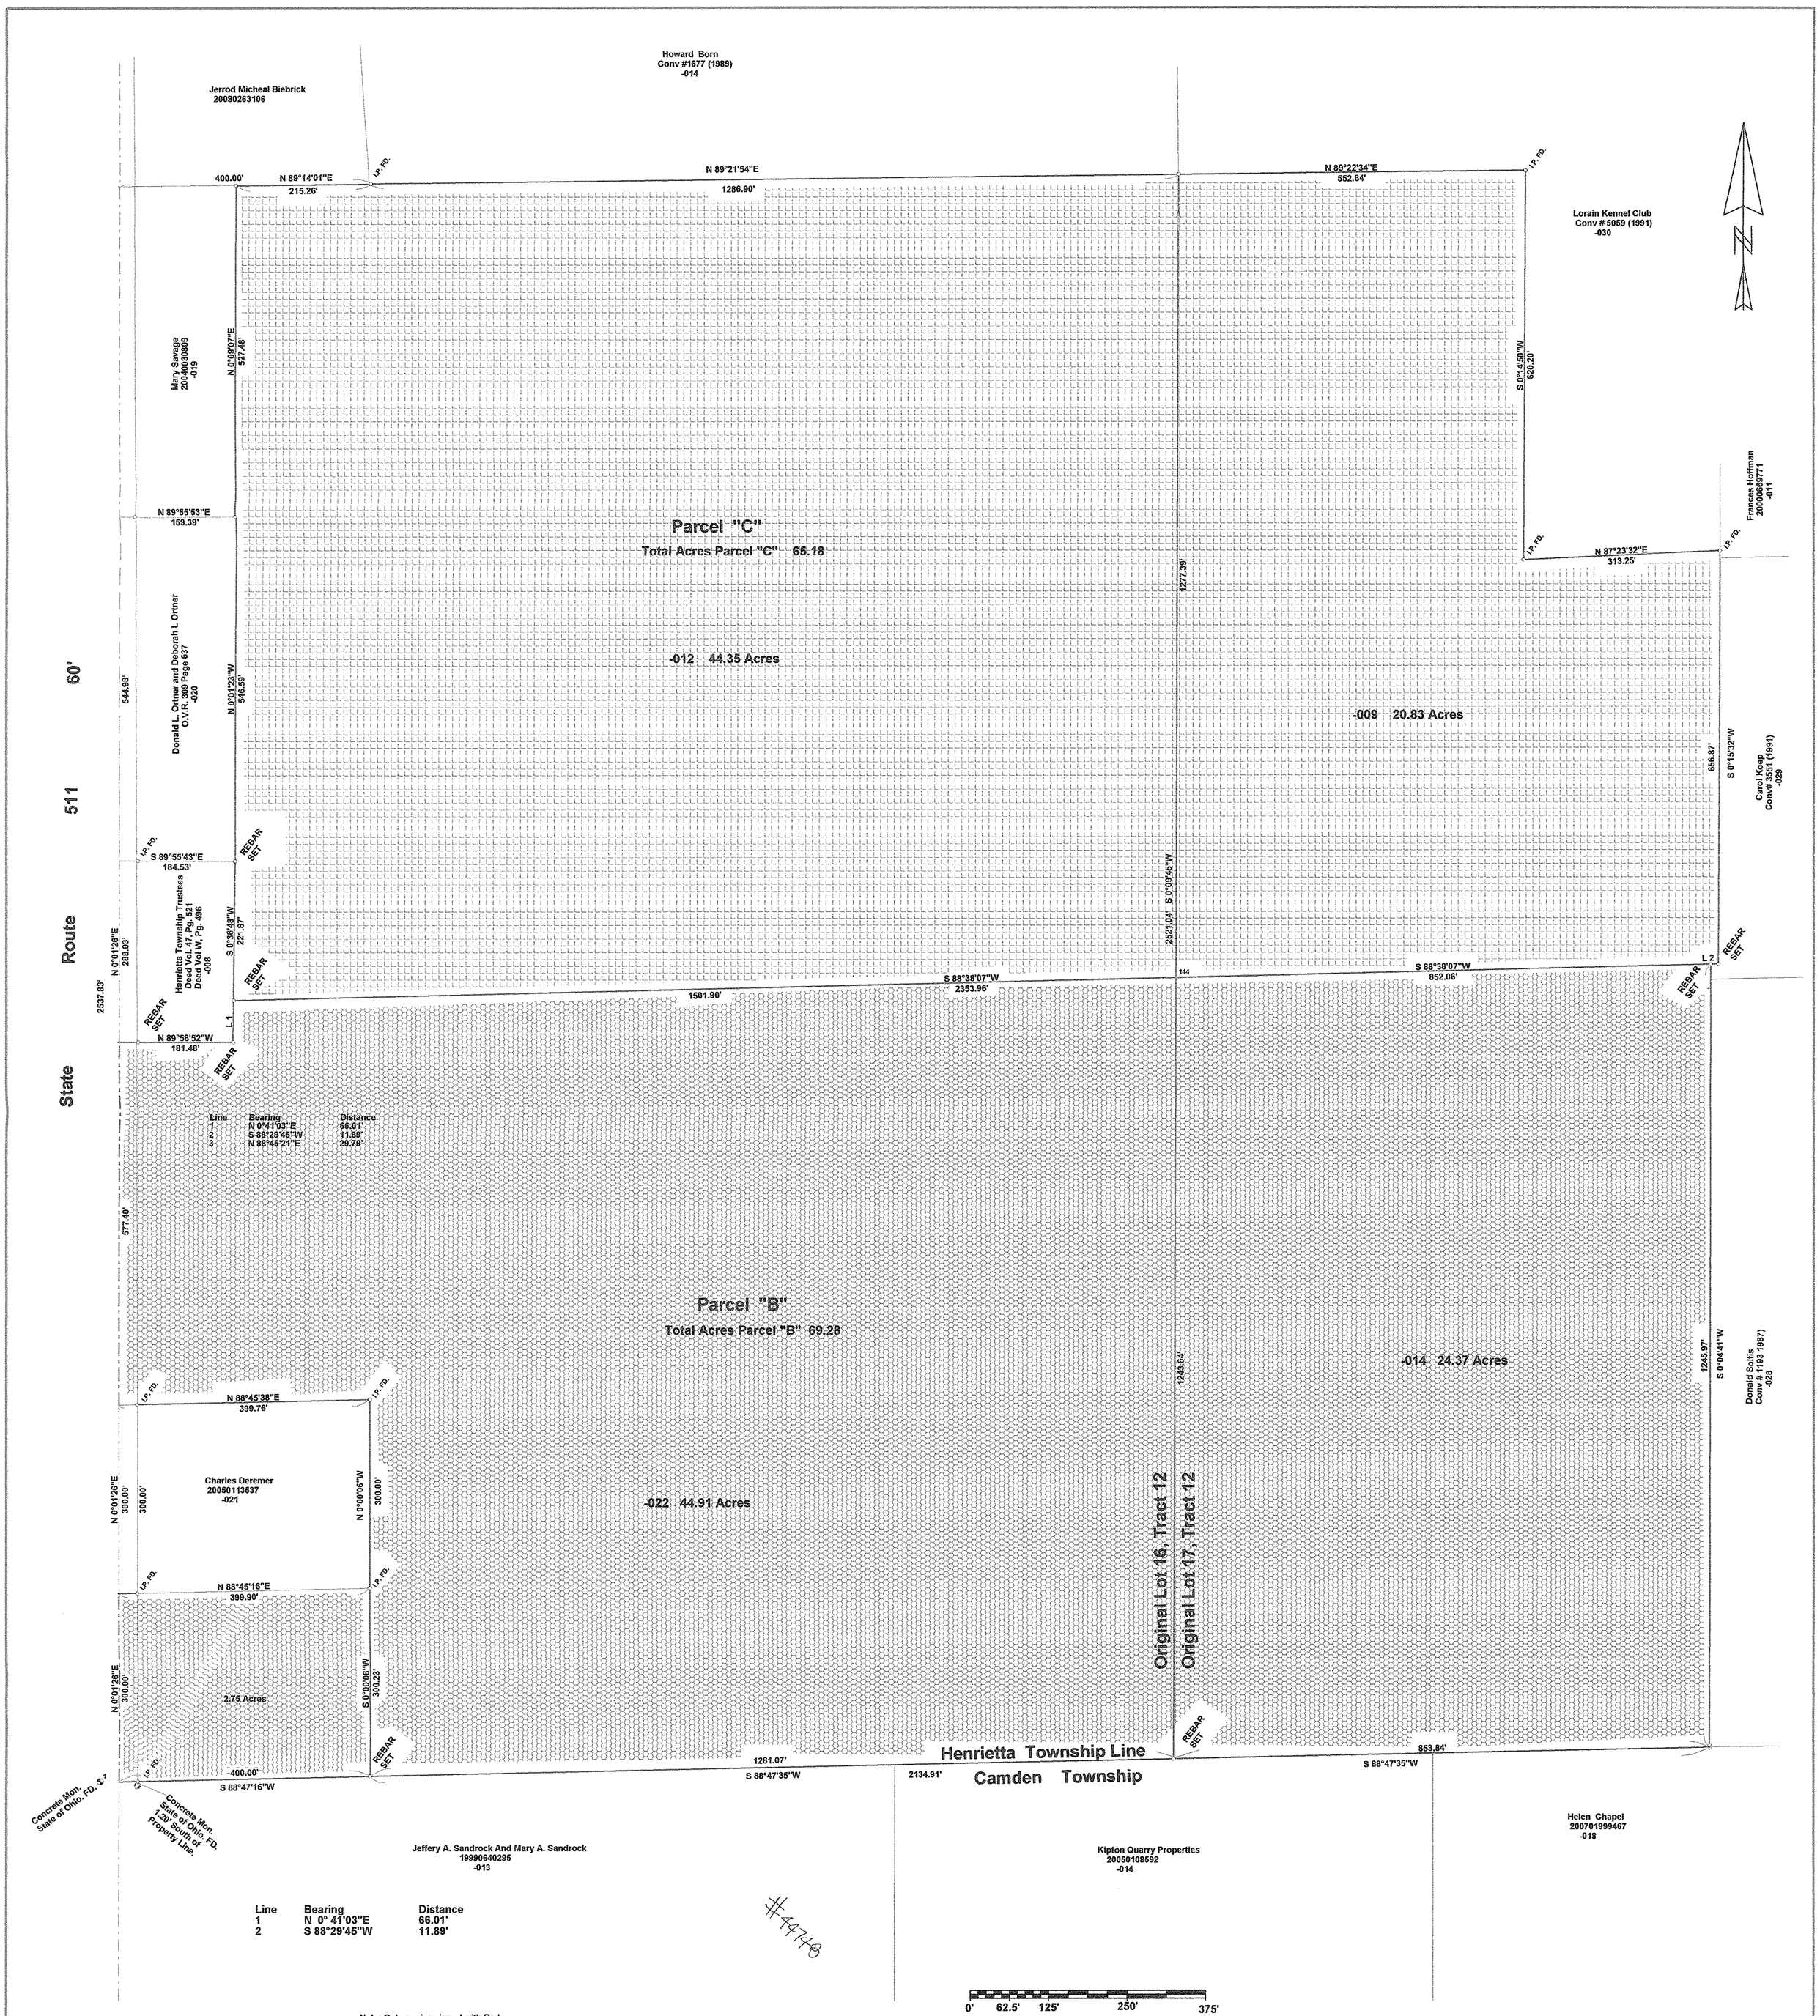

Line	Bearing	Distance
1	N 0°41'03"E	66.01'
2	S 88°29'46"W	11.89'
3	N 88°45'21"E	29.79'

Line	Bearing	Distance
1	N 0° 41'03"E	66.01'
2	S 88°29'45"W	11.89'

#44748

Note: Only copies signed with Red Ink shall be considered Valid.

Patrick A. McGannon P.S. 7154

Note: Bearings shown are to an assumed meridian and are used to describe angles only.

Scale 1" = 125'

May 16, 2009

Being known as part of Original Lots 16, and 17, Tract 12 of Henrietta Township in the County of Lorain, and State of Ohio.

Prepared for Mr. Donald L. and Deborah L. Ortner of 14337 State Route 511, in Henrietta Township County of Lorain and State of Ohio.

Boundary Survey

Patrick A. McGannon
Registered Professional Surveyor
1731 Gettysburg Drive, Lorain, Ohio 44053 (440)-2822712

STATE OF OHIO PATRICK A. McGANNON 7154 REGISTERED PROFESSIONAL SURVEYOR