#44891

19-06-118-000-011
19-06-118-8 018
019

LAUNDON · SIMON · CAHL & ASSOC. INC.
CONSULTING ENGINEERS & SURVEYORS
219 COURT ST. ELYRIA, OHIO 44035

SURVEY of S/Ls 4, 5 & 6 in
NIMROD SQUARE SUB'N. No 1 P.V. 23 P. 9
FOR: ROGER J. HENDERSON

Orig. Lot 118	City of	Date JULY, '91 Scale
Orig. Sec 6	Village of	Dwn. by R.G.S. Chkd. by R.C.
Tract	County of LORAIN	Job No. 91-2059 F.B. 221/20
Township of PENFIELD	State of OHIO	Printed

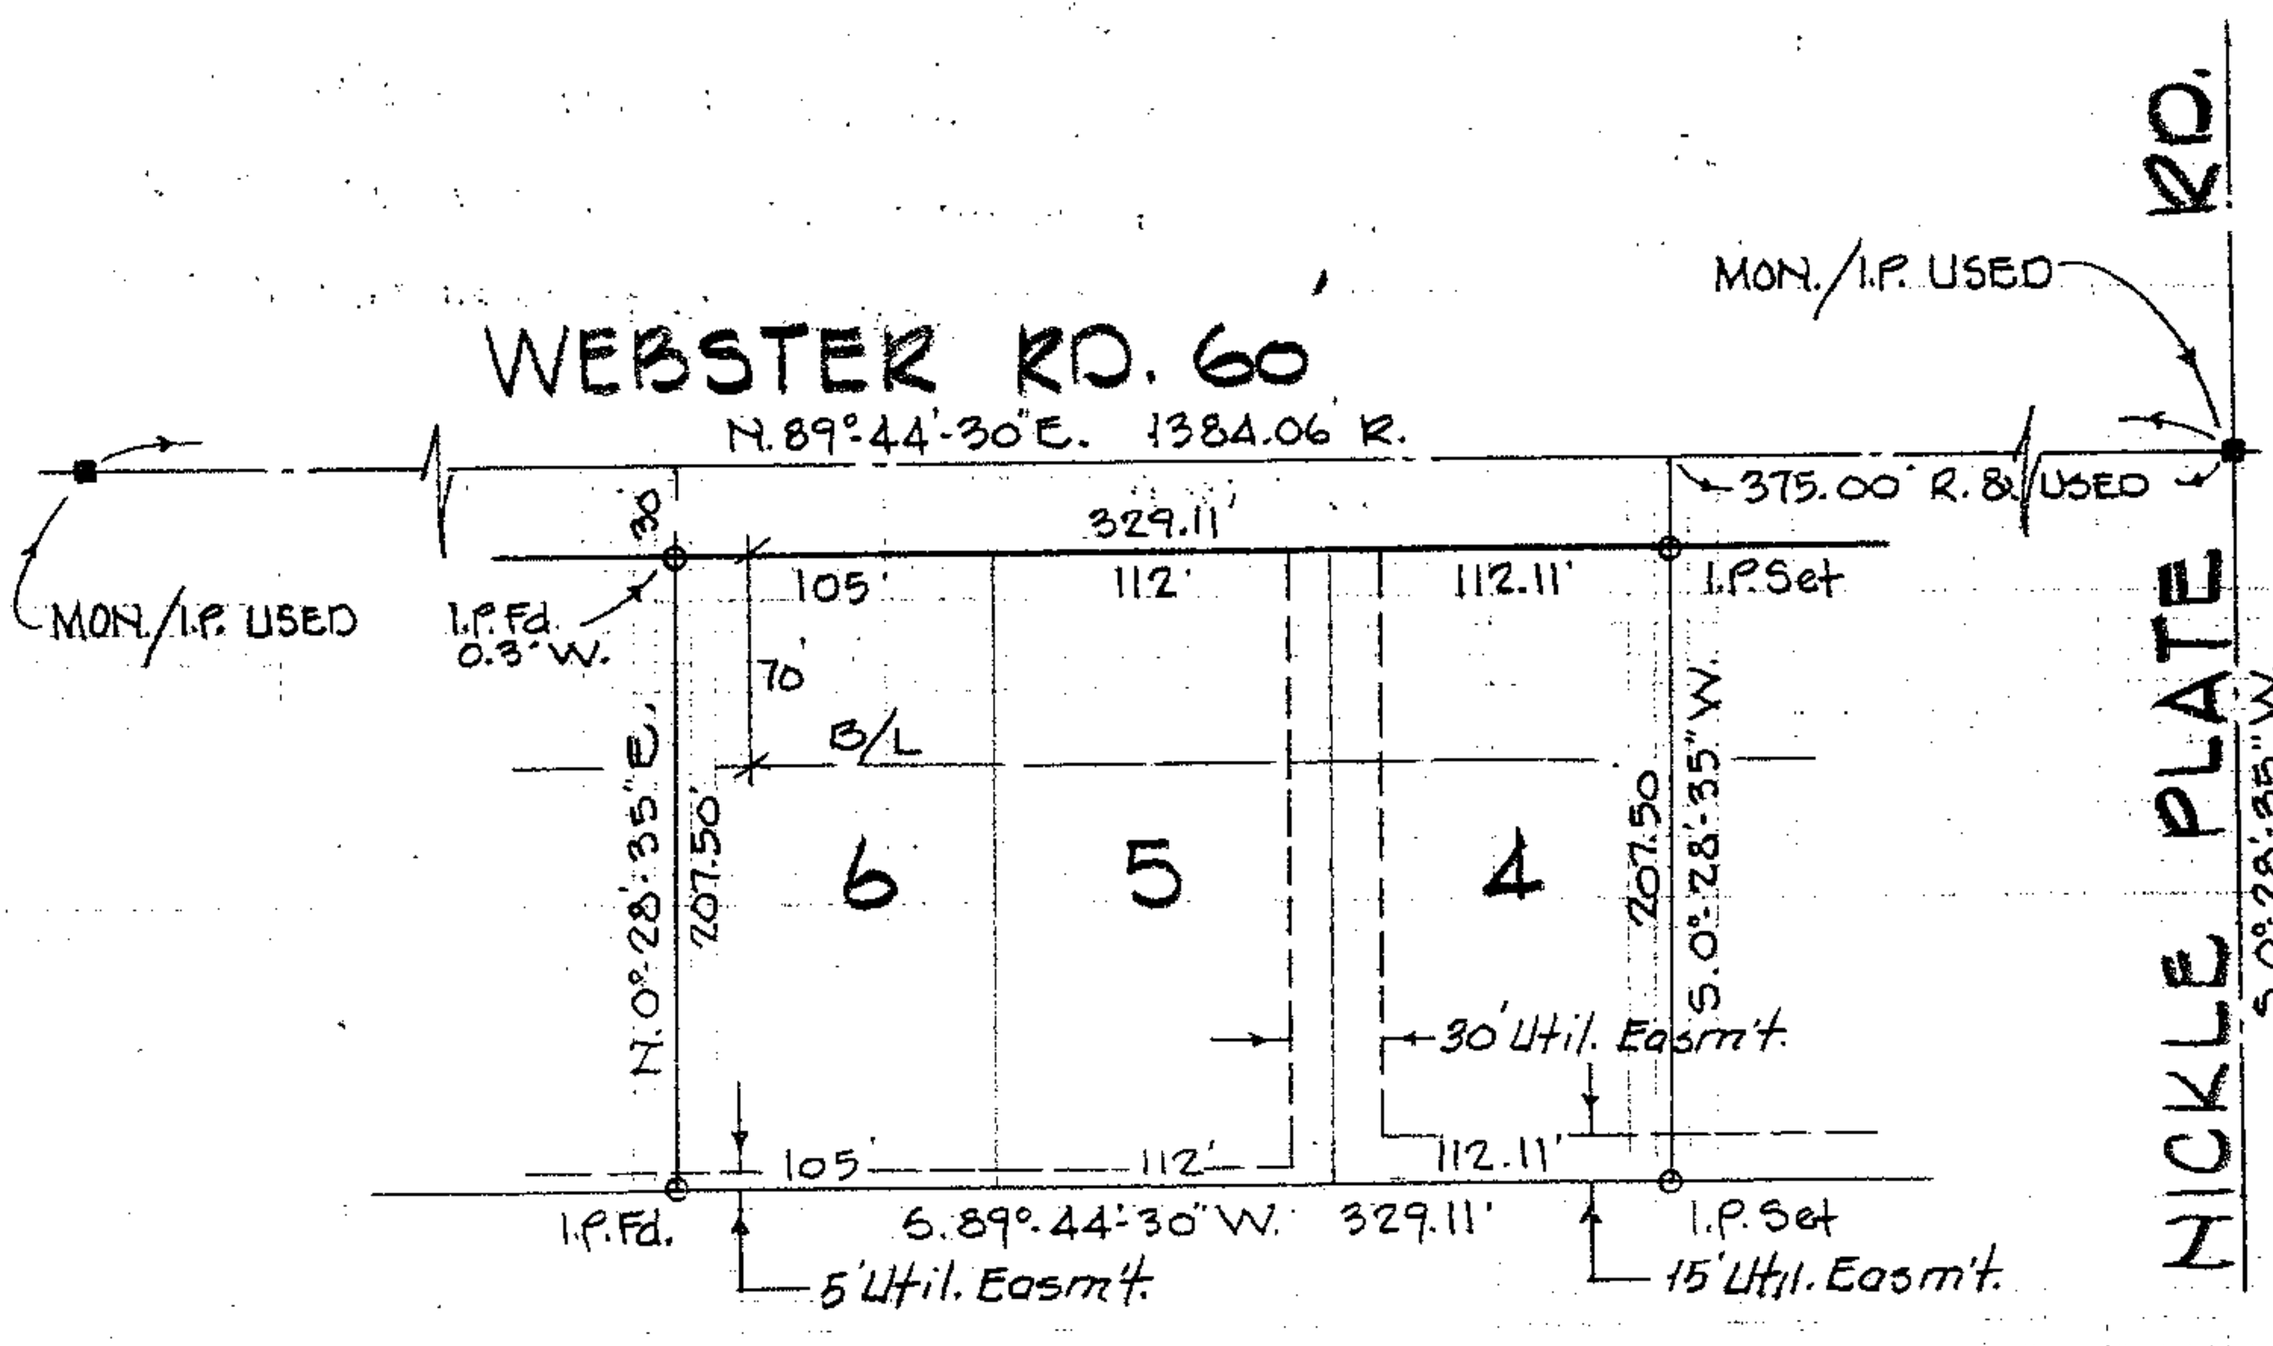

STATE OF OHIO
RODGER G. SIMON 5101
REGISTERED SURVEYOR