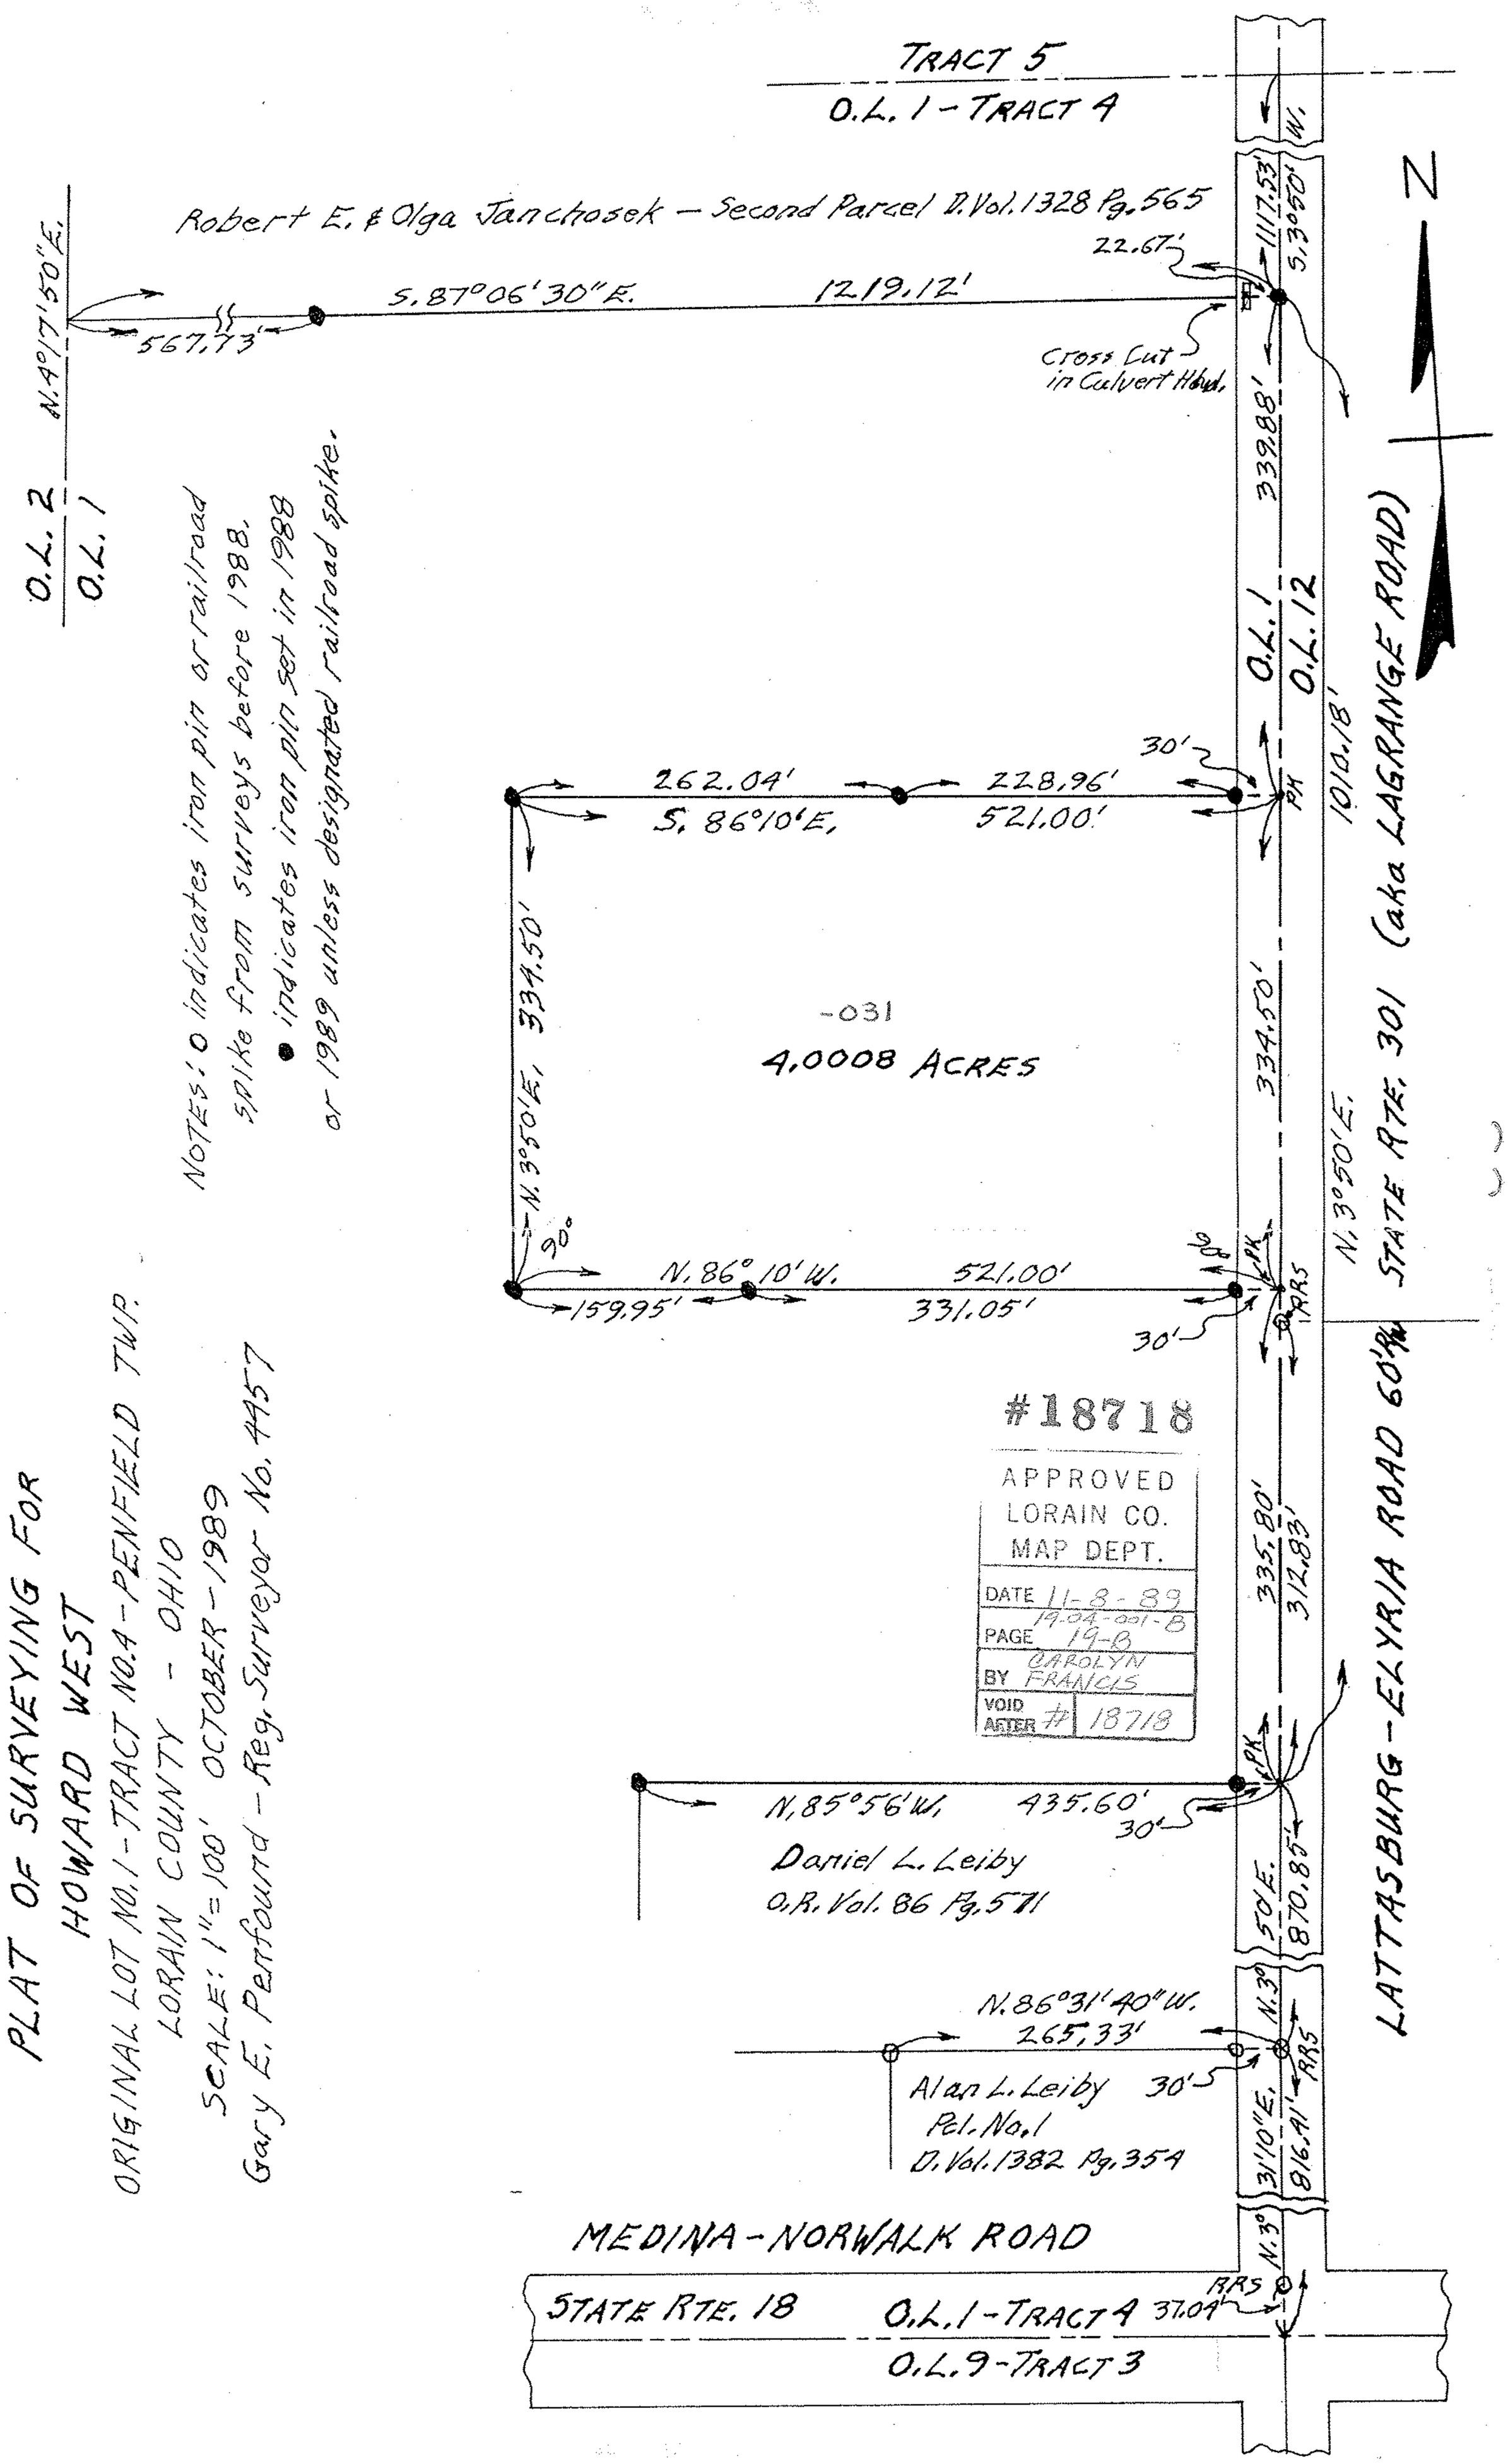

PLAT OF SURVEYING FOR
HOWARD WEST
ORIGINAL LOT NO. 1 - TRACT NO. 4 - PENFIELD TWP.
LORAIN COUNTY - OHIO
SCALE: 1" = 100' OCTOBER - 1989
Gary E. Penfound - Reg. Surveyor No. 4457