11-95

LOT SPLIT 16-00-060-000-040
TOWNSHIP OF GRAFTON, COUNTY OF LORAIN
STATE OF OHIO, ORIGINAL LOT NO 60

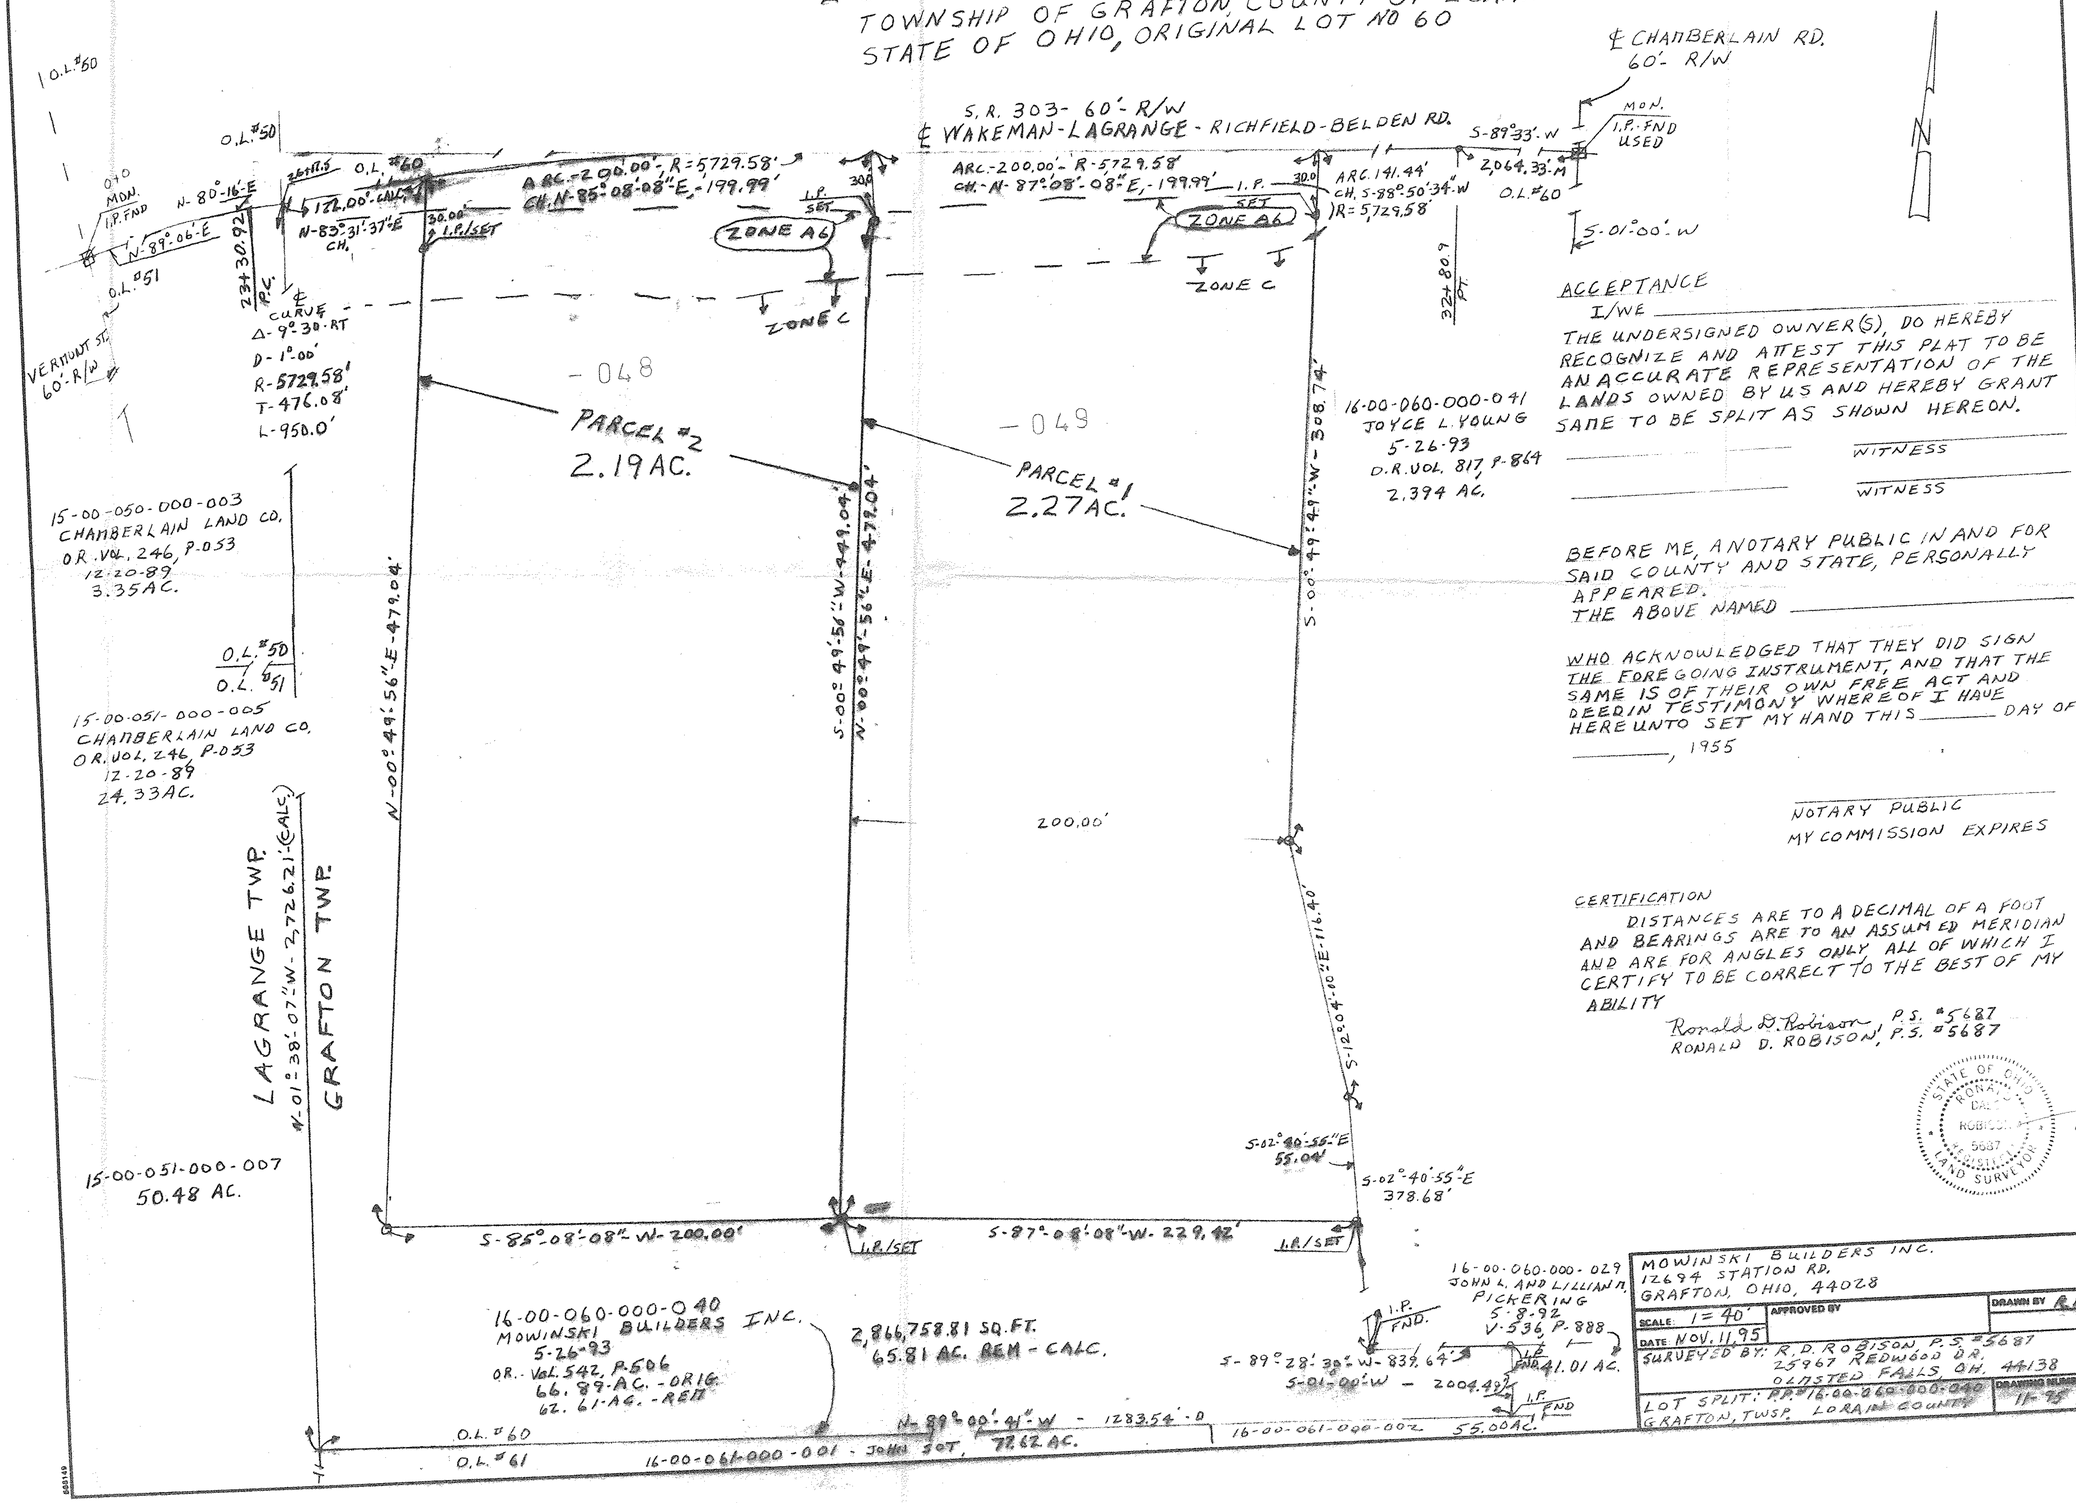

21602
APPROVED
LORAIN CO.
MAP DEPT
DATE 12-13-95
PAGE 16-E
BY CAROLYN FRANCIS
#21602

16-00-060-000-

L.C. ENG. RECORDS FOR S.R. 303

NO CALC OR DIMENSIONS TO TIE DOWN W. LINE OF CO. ROBISON USED HIGHWAY PARS W/ CALC FOR STATIONING.

READING FOR CURVE AT EAST END (P.C.)

#44981