200 0 200 400 600

GRAPHIC SCALE - FEET

DIMENSIONS SHOWN ON THIS PLAT ARE EXPRESSED IN FEET AND DECIMAL PARTS THEREOF, ALL BEARINGS ARE TO AN ASSUMED MERIDIAN AND ARE USED TO INDICATE ANGLES ONLY. PERMANENT MONUMENTS WERE FOUND OR SET AT ALL POINTS INDICATED HEREON, ALL OF WHICH I CERTIFY TO BE CORRECT.

THOMAS A. SIMON S-7775 REGISTERED SURVEYOR

THOMAS A. SIMON
REG. PROFESSIONAL SURVEYOR
NO. S-7775

BASIS OF BEARINGS IS THE CENTERLINE OF STANG ROAD (S 90°00'00"W). IRON PINS SET ARE 5/8" DIAMTER, 30" LONG WITH PLASTIC CAPS "T. SIMON, S-7775".

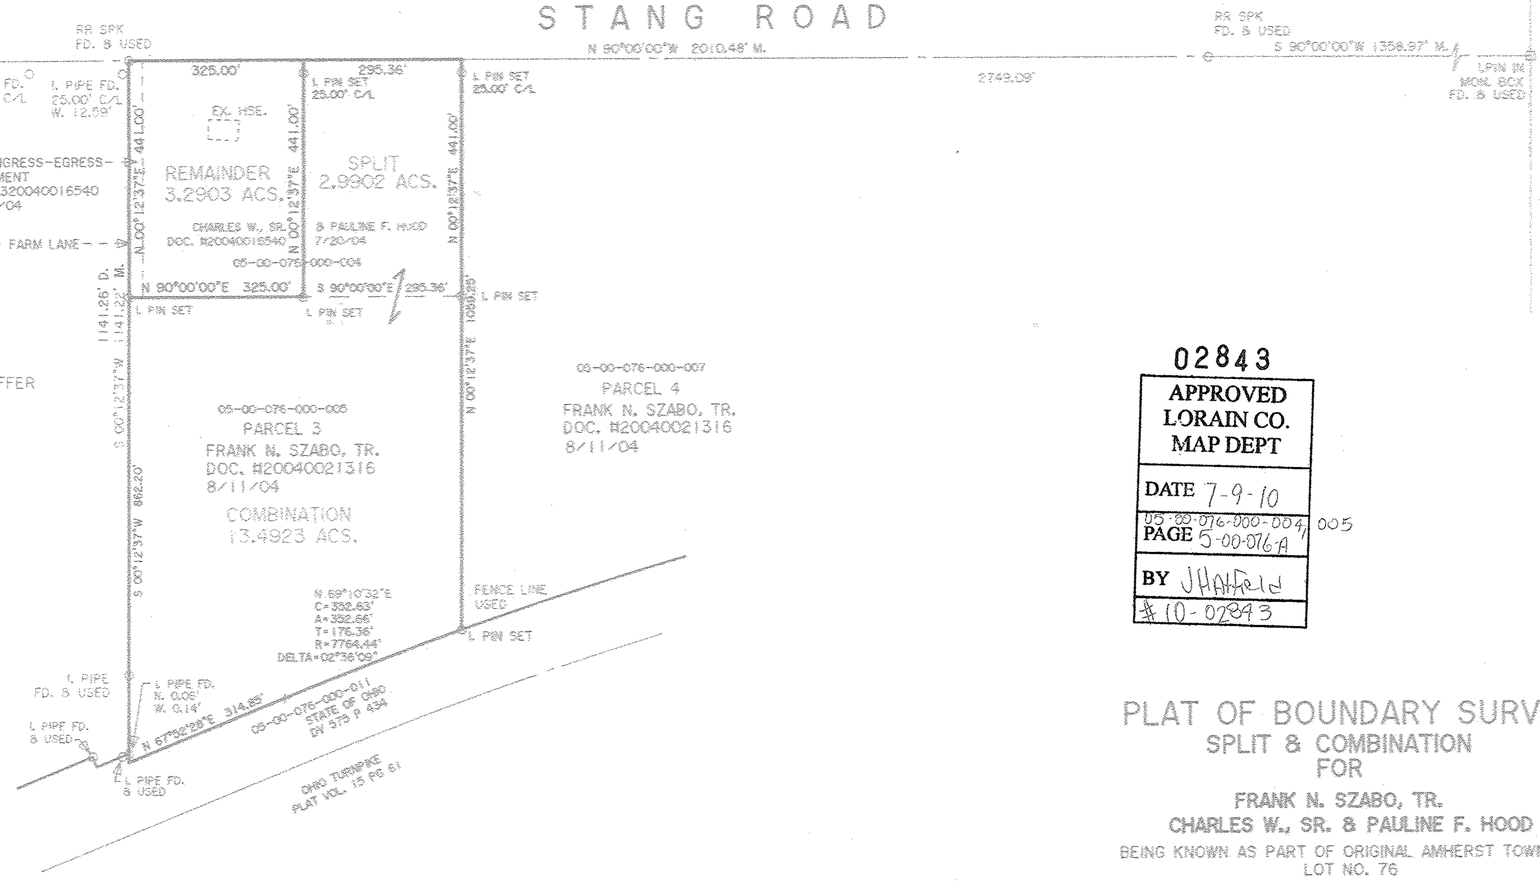

02843

APPROVED
LORAIN CO.
MAP DEPT

DATE 7-9-10

05-00-076-000-004
PAGE 5-00-076-A 005

BY JHatfield

#10-02843

PLAT OF BOUNDARY SURVEY
SPLIT & COMBINATION
FOR
FRANK N. SZABO, TR.
CHARLES W., SR. & PAULINE F. HOOD

BEING KNOWN AS PART OF ORIGINAL AMHERST TOWNSHIP LOT NO. 76

COUNTY OF LORAIN STATE OF OHIO

MAY, 2007 SCALE: 1" = 200'

WEST RIDGE RD.

THOMAS SIMON & ASSOCIATES, INC.
PROFESSIONAL LAND SURVEYORS

150 SOUTH OLIVE STREET
ELYRIA, OHIO 44035

(440) 327-2925
FAX 327-2864

REVISED 12/2009

JOB NO. 2007-025