09-00-096-111-041
09-00-096-B

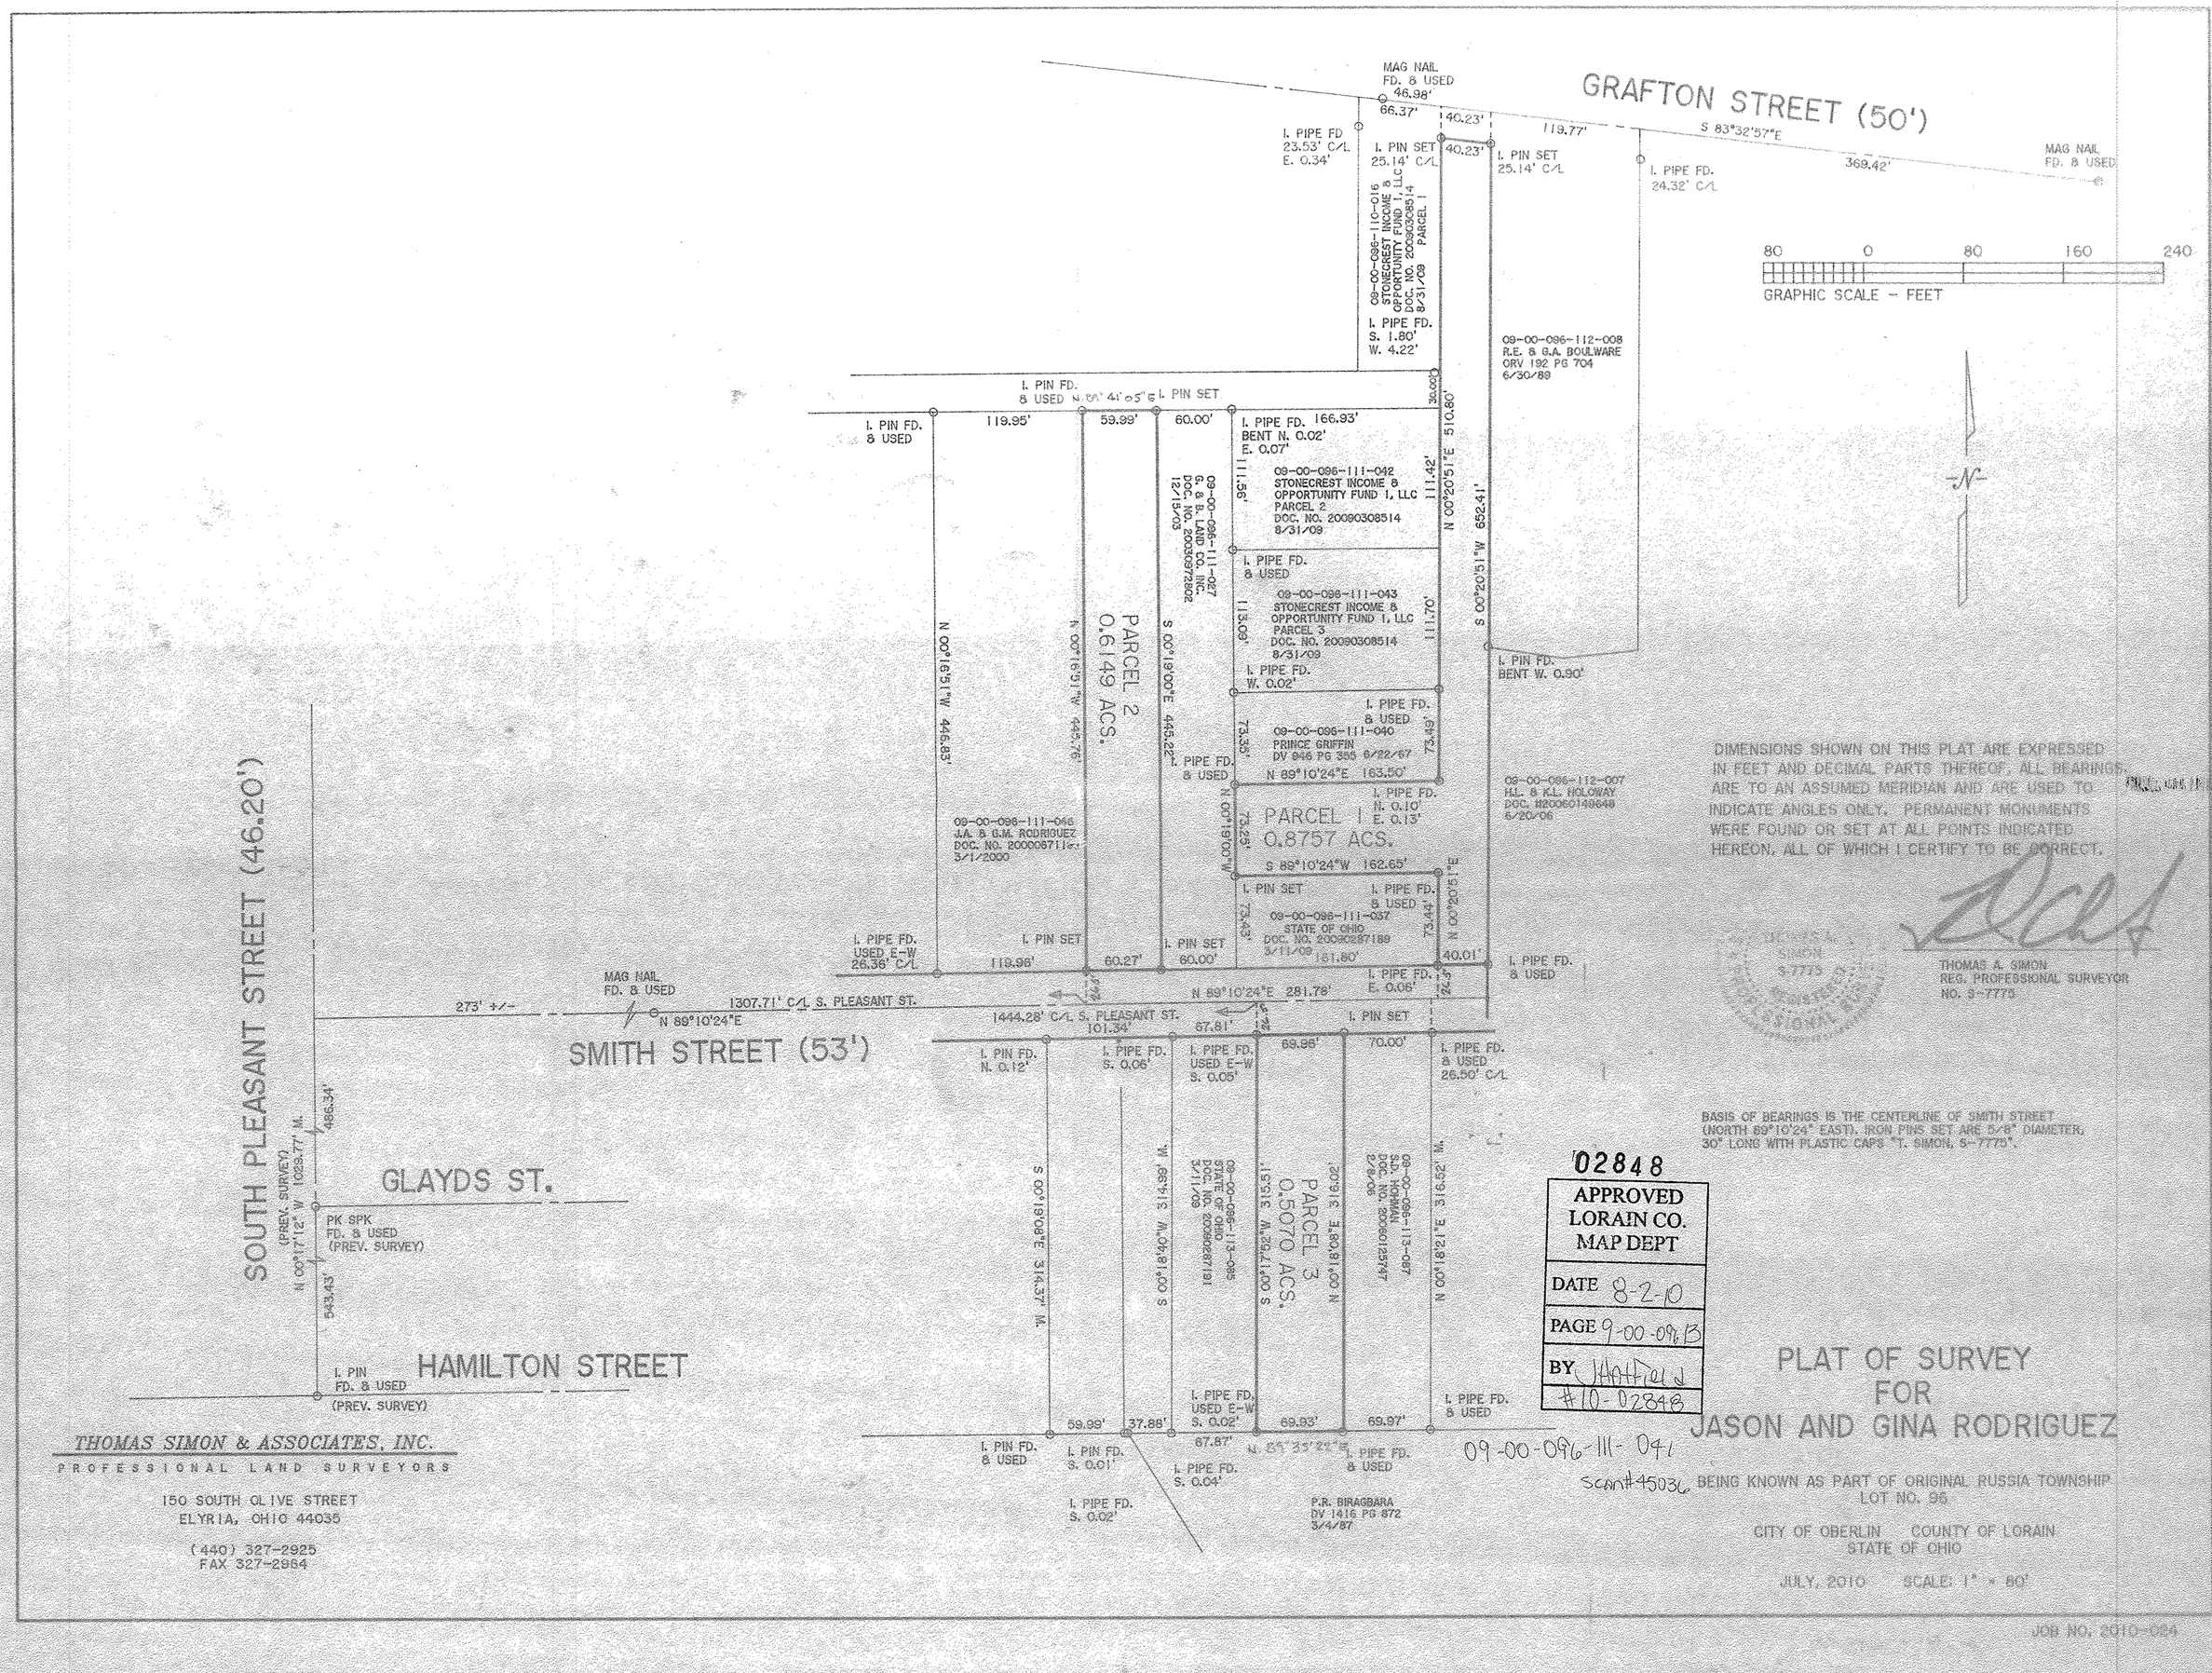

DIMENSIONS SHOWN ON THIS PLAT ARE EXPRESSED IN FEET AND DECIMAL PARTS THEREOF. ALL BEARINGS ARE TO AN ASSUMED MERIDIAN AND ARE USED TO INDICATE ANGLES ONLY. PERMANENT MONUMENTS WERE FOUND OR SET AT ALL POINTS INDICATED HEREON, ALL OF WHICH I CERTIFY TO BE CORRECT.

THOMAS A. SIMON
REG. PROFESSIONAL SURVEYOR
NO. S-7775

BASIS OF BEARINGS IS THE CENTERLINE OF SMITH STREET (NORTH 89°10'24" EAST). IRON PINS SET ARE 5/8" DIAMETER, 30" LONG WITH PLASTIC CAPS "T. SIMON, S-7775".

02848

APPROVED
LORAIN CO.
MAP DEPT

DATE 8-2-10

PAGE 9-00-096 B

BY JHatfield

#10-02848

PLAT OF SURVEY FOR JASON AND GINA RODRIGUEZ

09-00-096-111-041

Scan#45036

BEING KNOWN AS PART OF ORIGINAL RUSSIA TOWNSHIP LOT NO. 96

CITY OF OBERLIN COUNTY OF LORAIN
STATE OF OHIO

JULY, 2010 SCALE: 1" = 80'

THOMAS SIMON & ASSOCIATES, INC.
PROFESSIONAL LAND SURVEYORS
150 SOUTH OLIVE STREET
ELYRIA, OHIO 44035
(440) 327-2925
FAX 327-2964

JOB NO. 2010-024