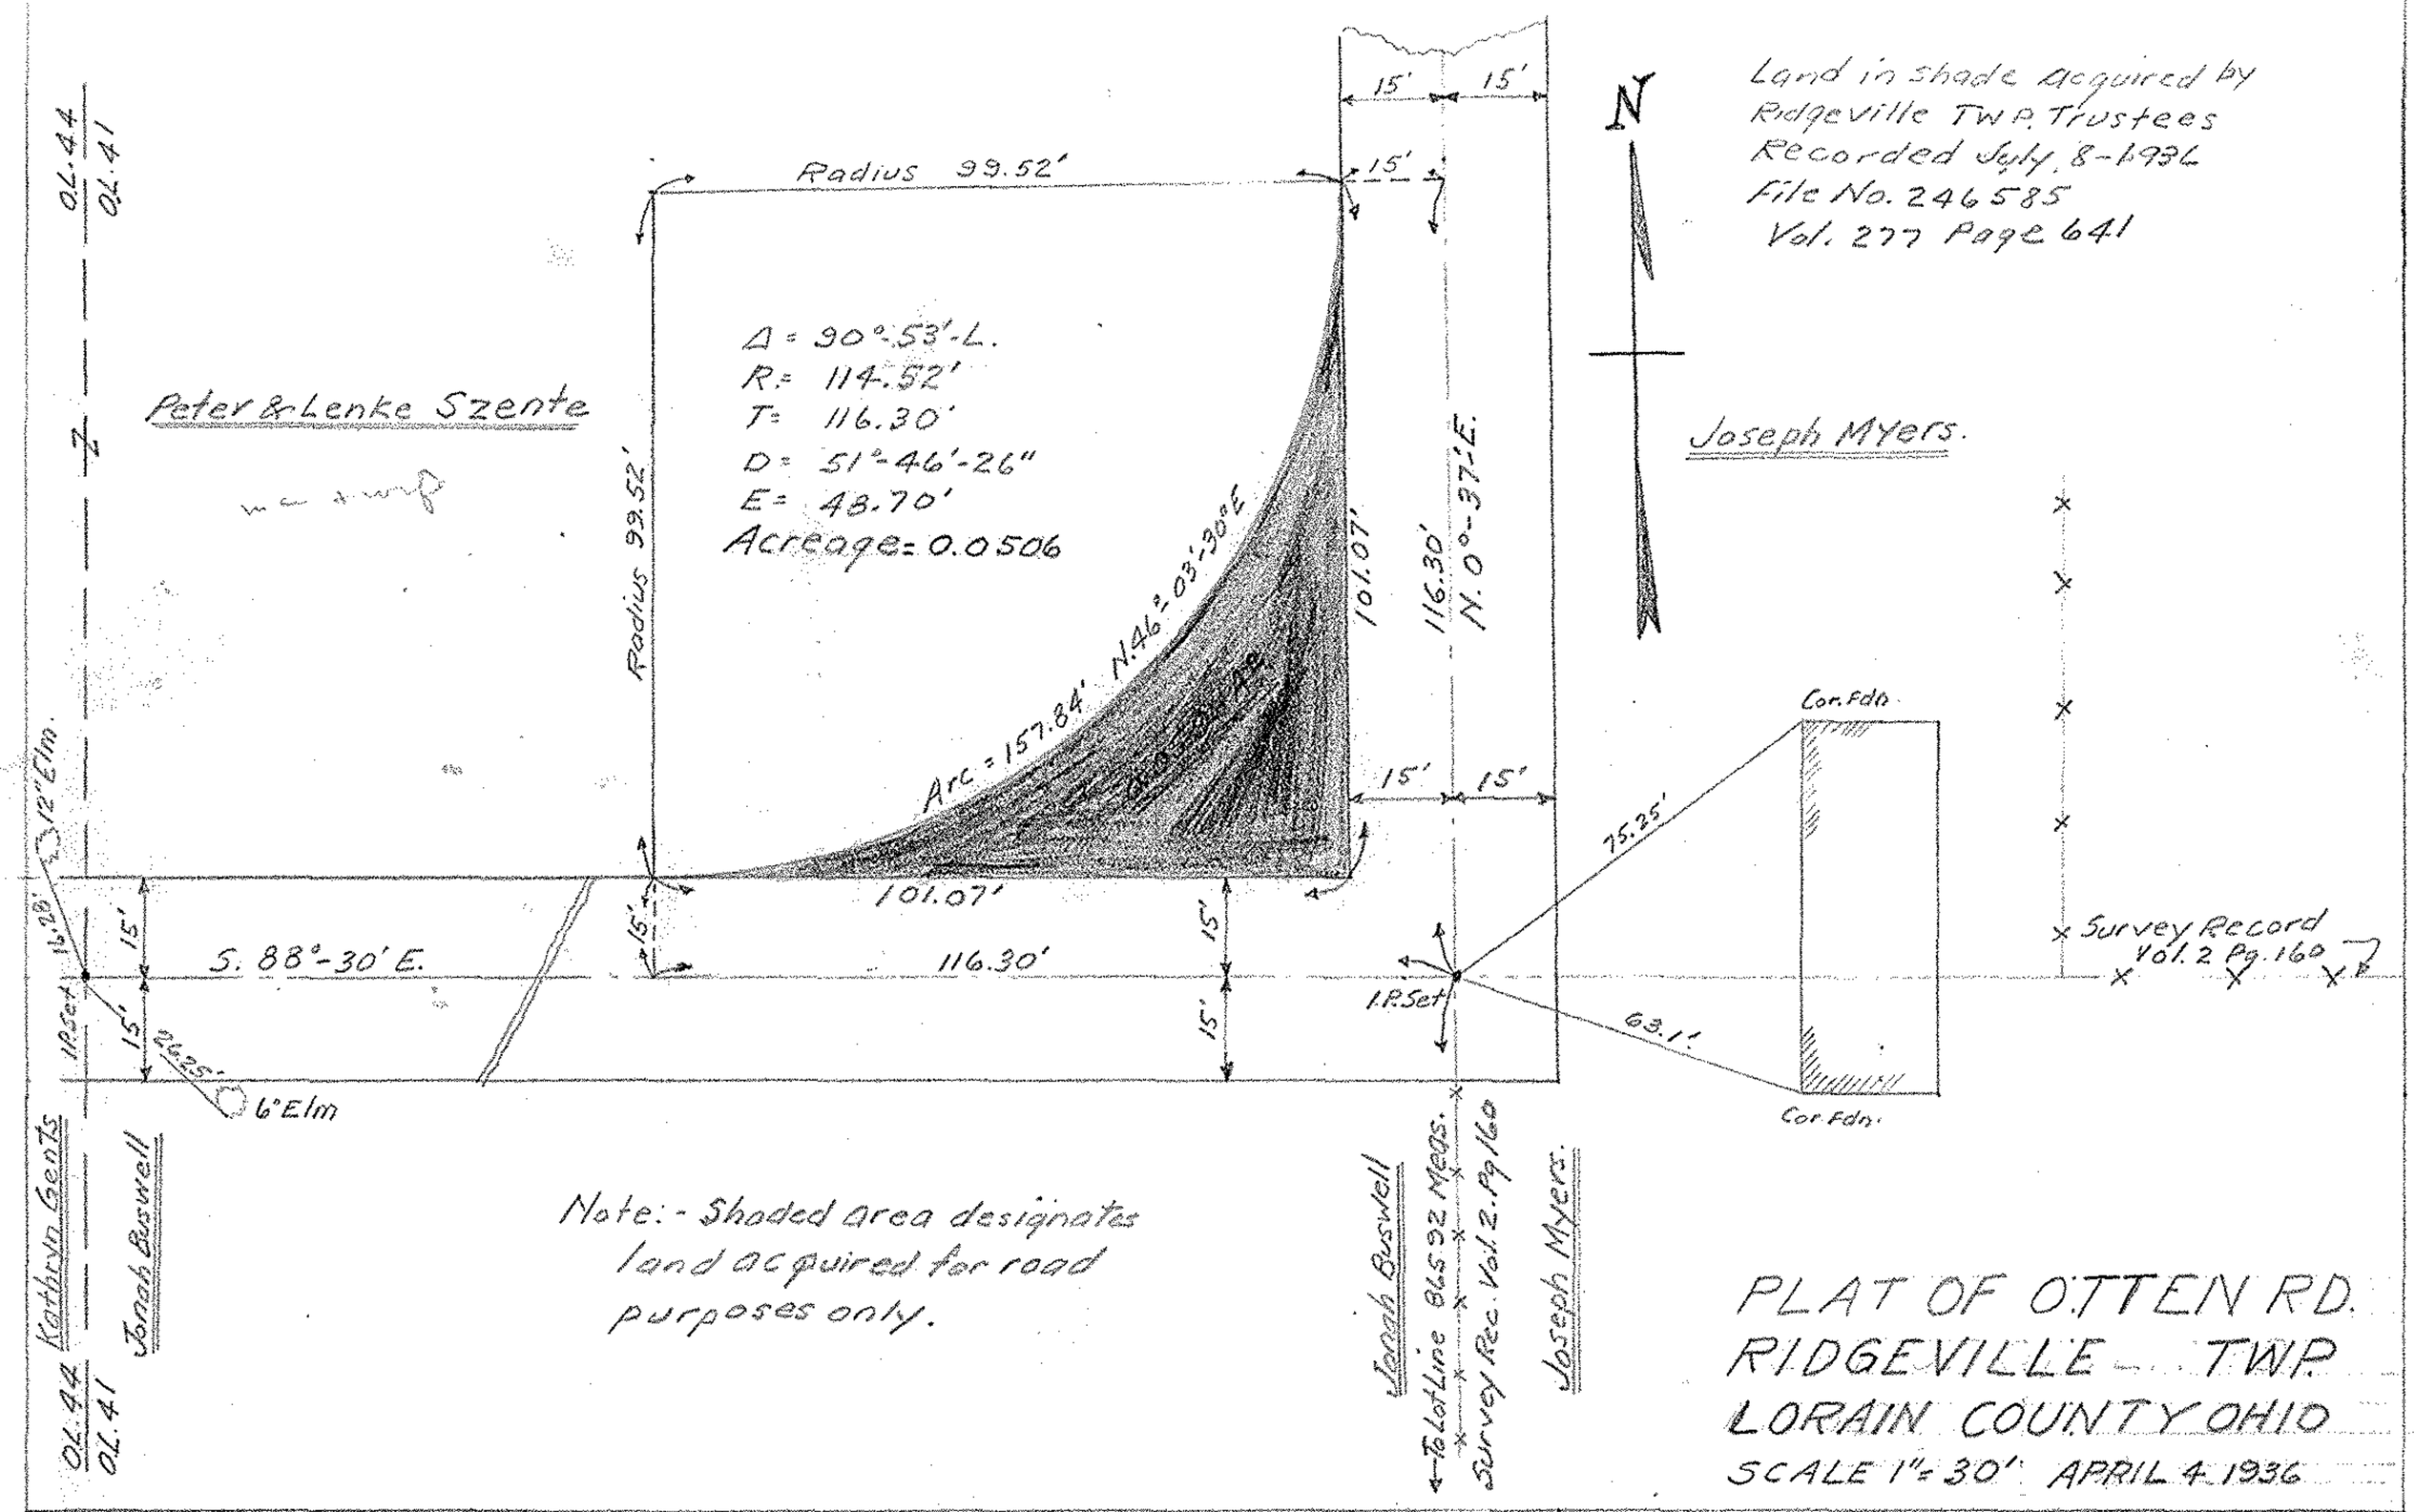

Note:- Shaded area designates land acquired for road purposes only.

PLAT OF OTTEN RD.
RIDGEVILLE TWP.
LORAIN COUNTY OHIO
SCALE 1" = 30' APRIL 4 1936

Dr. by C.E.P.
Ch " D.E.P.