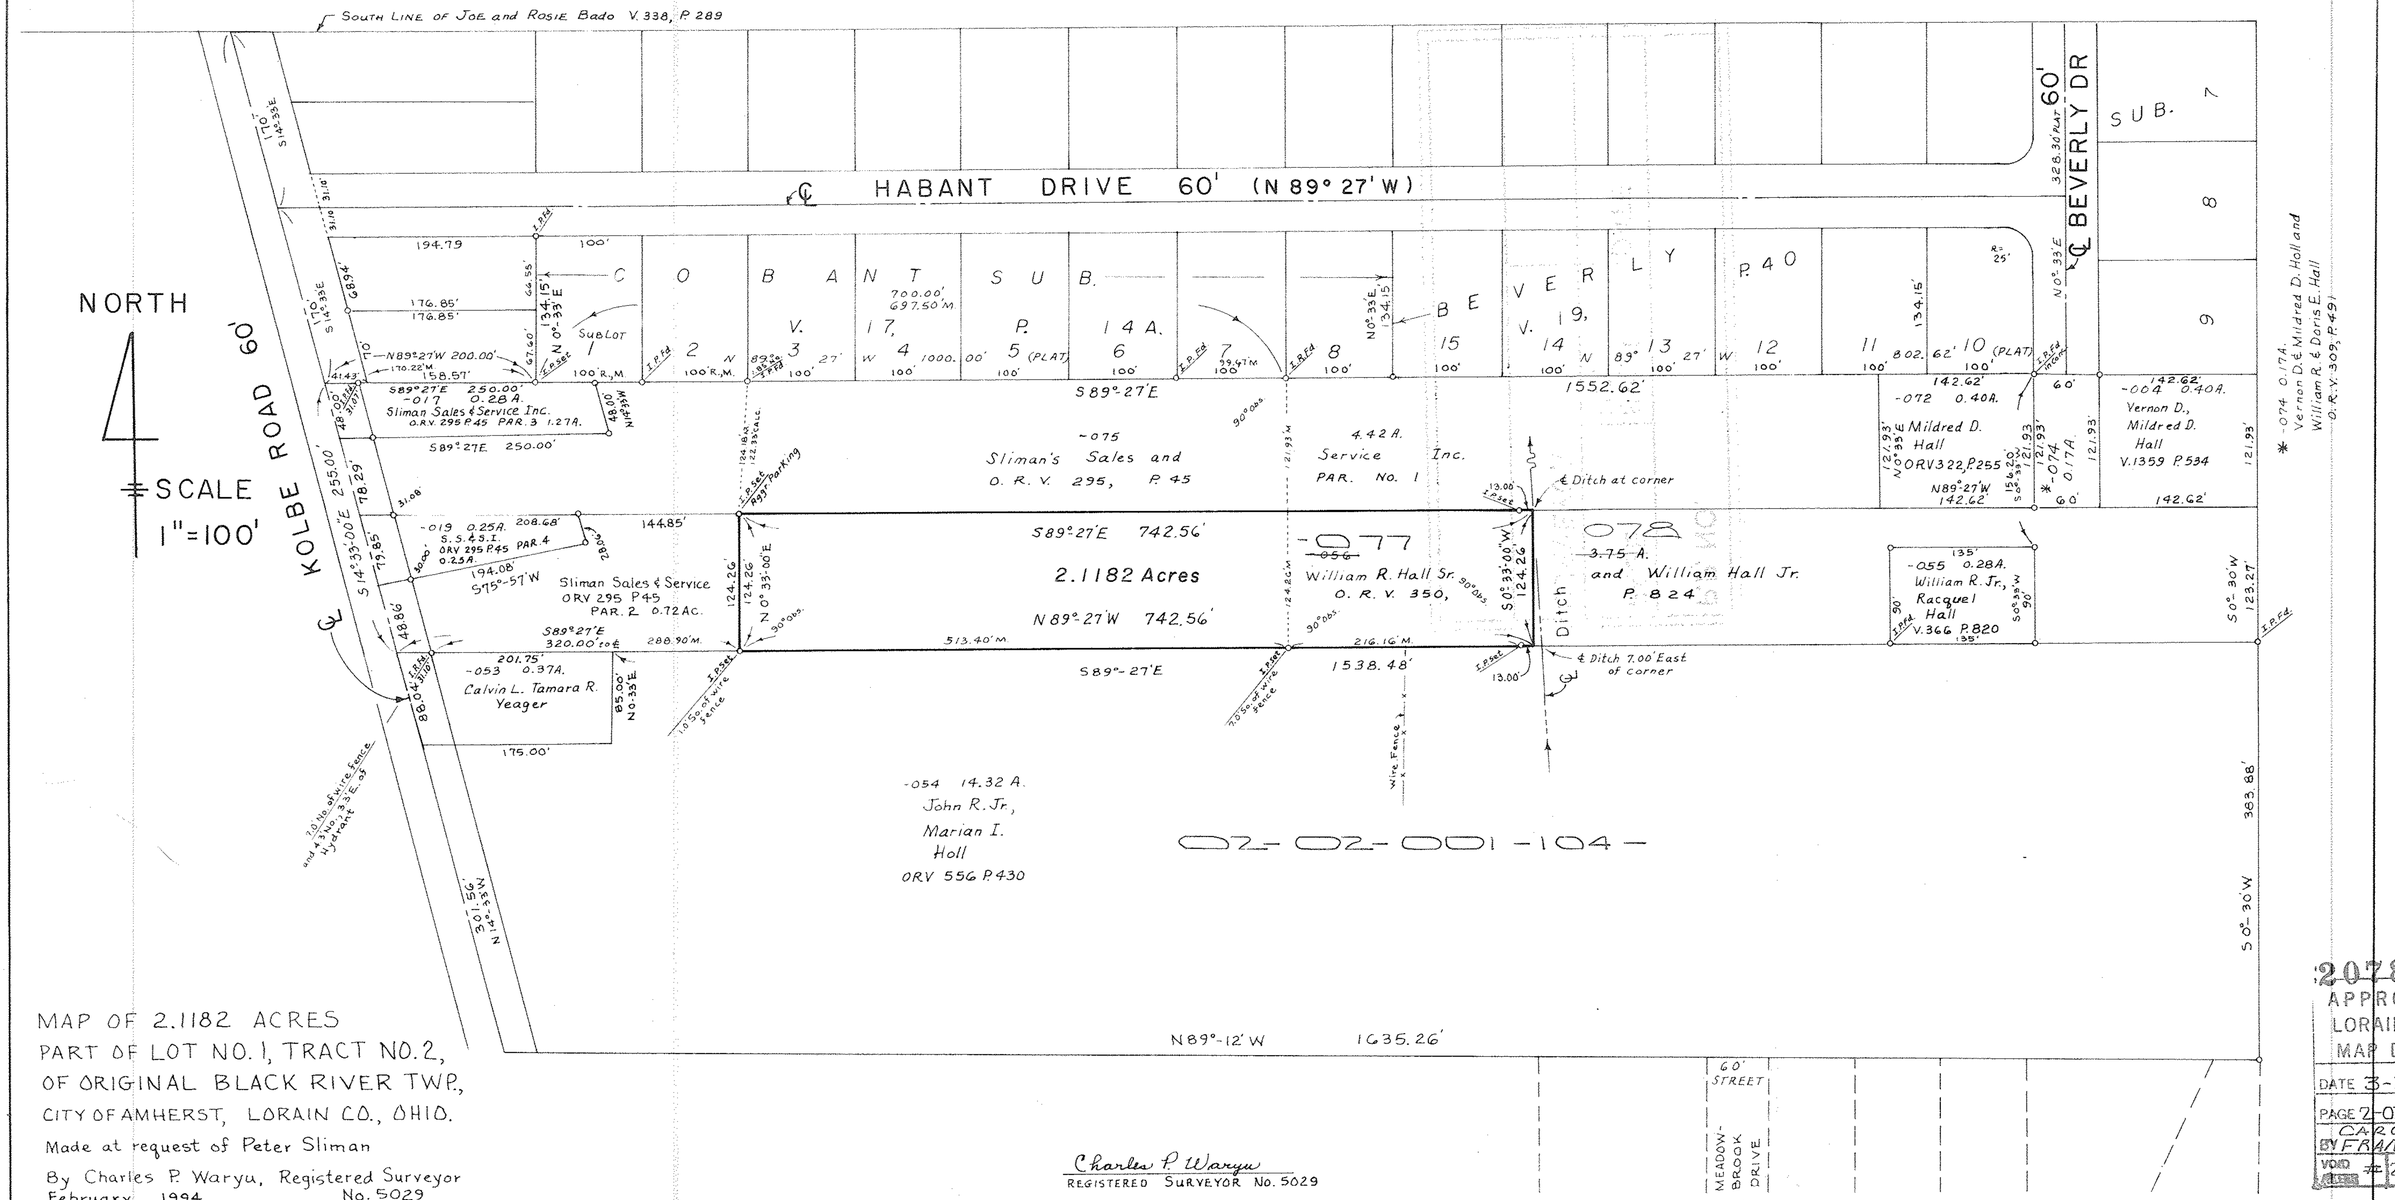

MAP OF 2.1182 ACRES
PART OF LOT NO. 1, TRACT NO. 2,
OF ORIGINAL BLACK RIVER TWP.,
CITY OF AMHERST, LORAIN CO., OHIO.
Made at request of Peter Sliman
By Charles P. Waryu, Registered Surveyor
February, 1994 No. 5029

Charles P. Waryu
REGISTERED SURVEYOR No. 5029

2.12.8/94

20783
APPROVED
LORAIN CO.
MAP DEPT.
DATE 3-24-94
PAGE 2-02-001 A B
BY CAROLYN FRANCIS
VOID # 20783