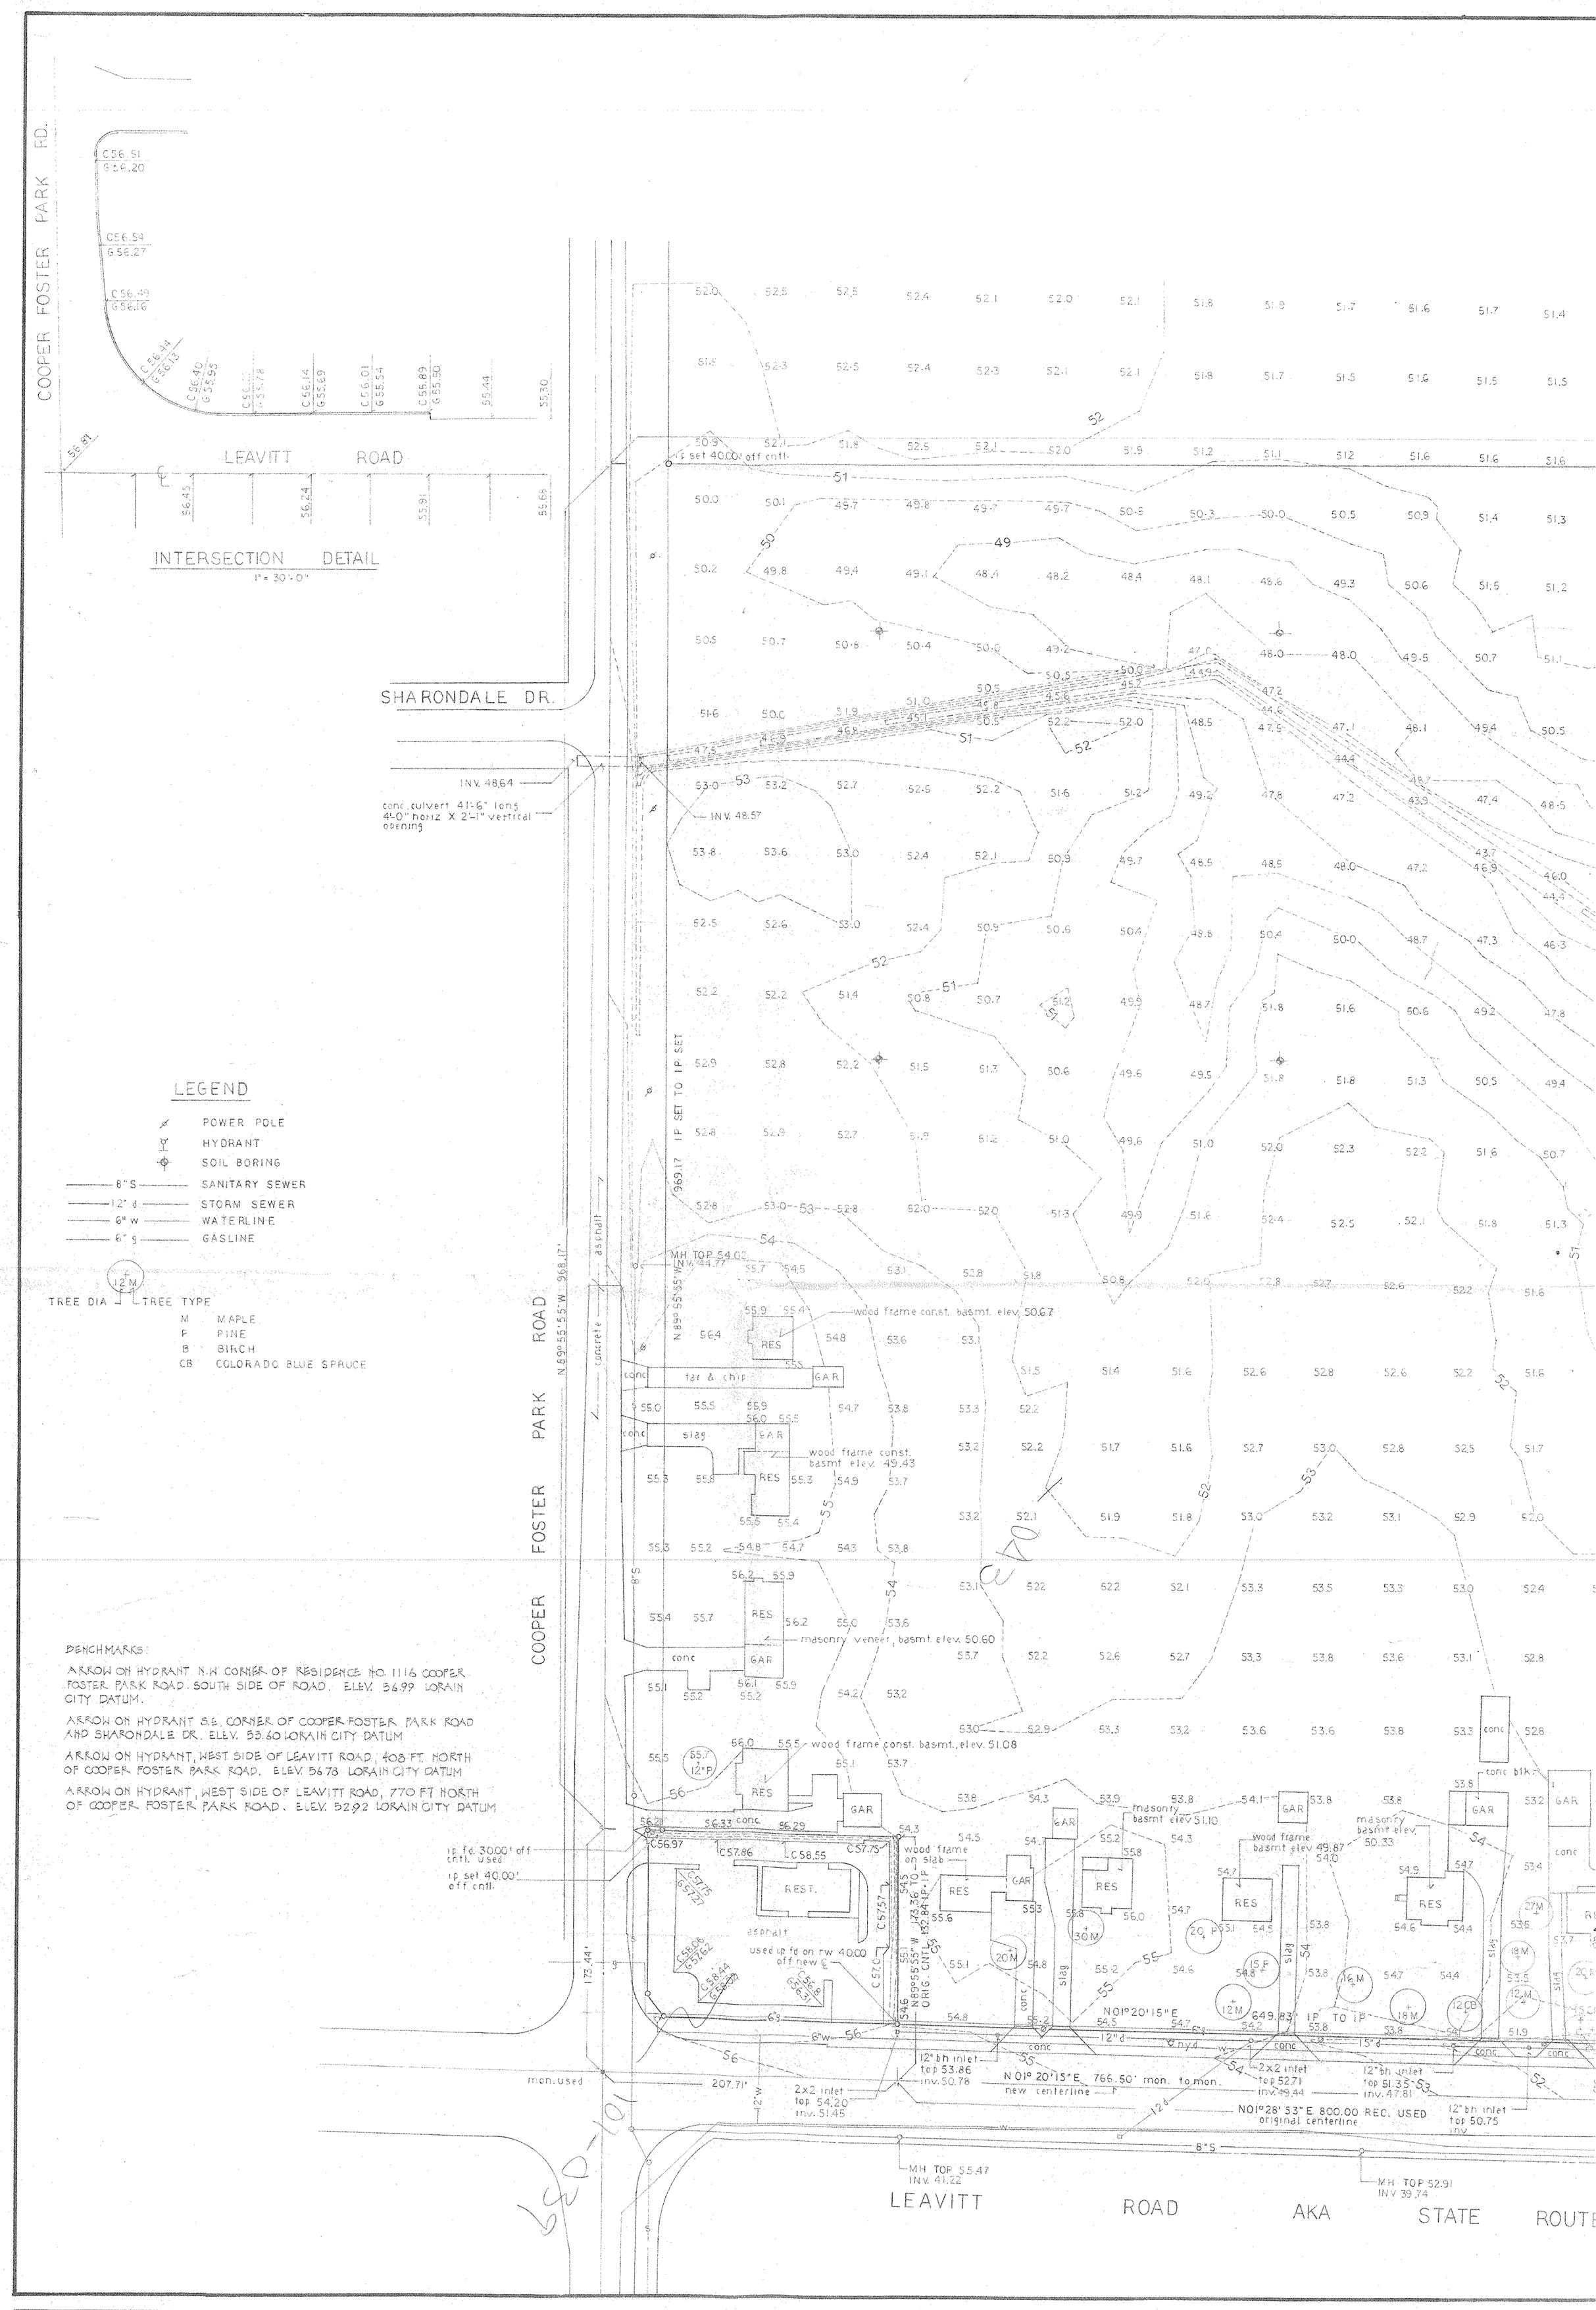

OUTLINE AND TOPOGRAPHICAL SURVEY

PART OF ORIGINAL LOTS NO'S 2 & 3
TRACT NO. 2 OF BLACK RIVER TWP.
NOW THE CITY OF LORAIN
LORAIN COUNTY - OHIO