# BOUNDARY SURVEY

for

## WILLIAM HRICOVEC

SITUATED IN THE CITY OF AVON, COUNTY OF LORAIN, STATE OF OHIO AND KNOWN AS BEING PART OF ORIGINAL AVON TOWNSHIP SECTION No. 11 .

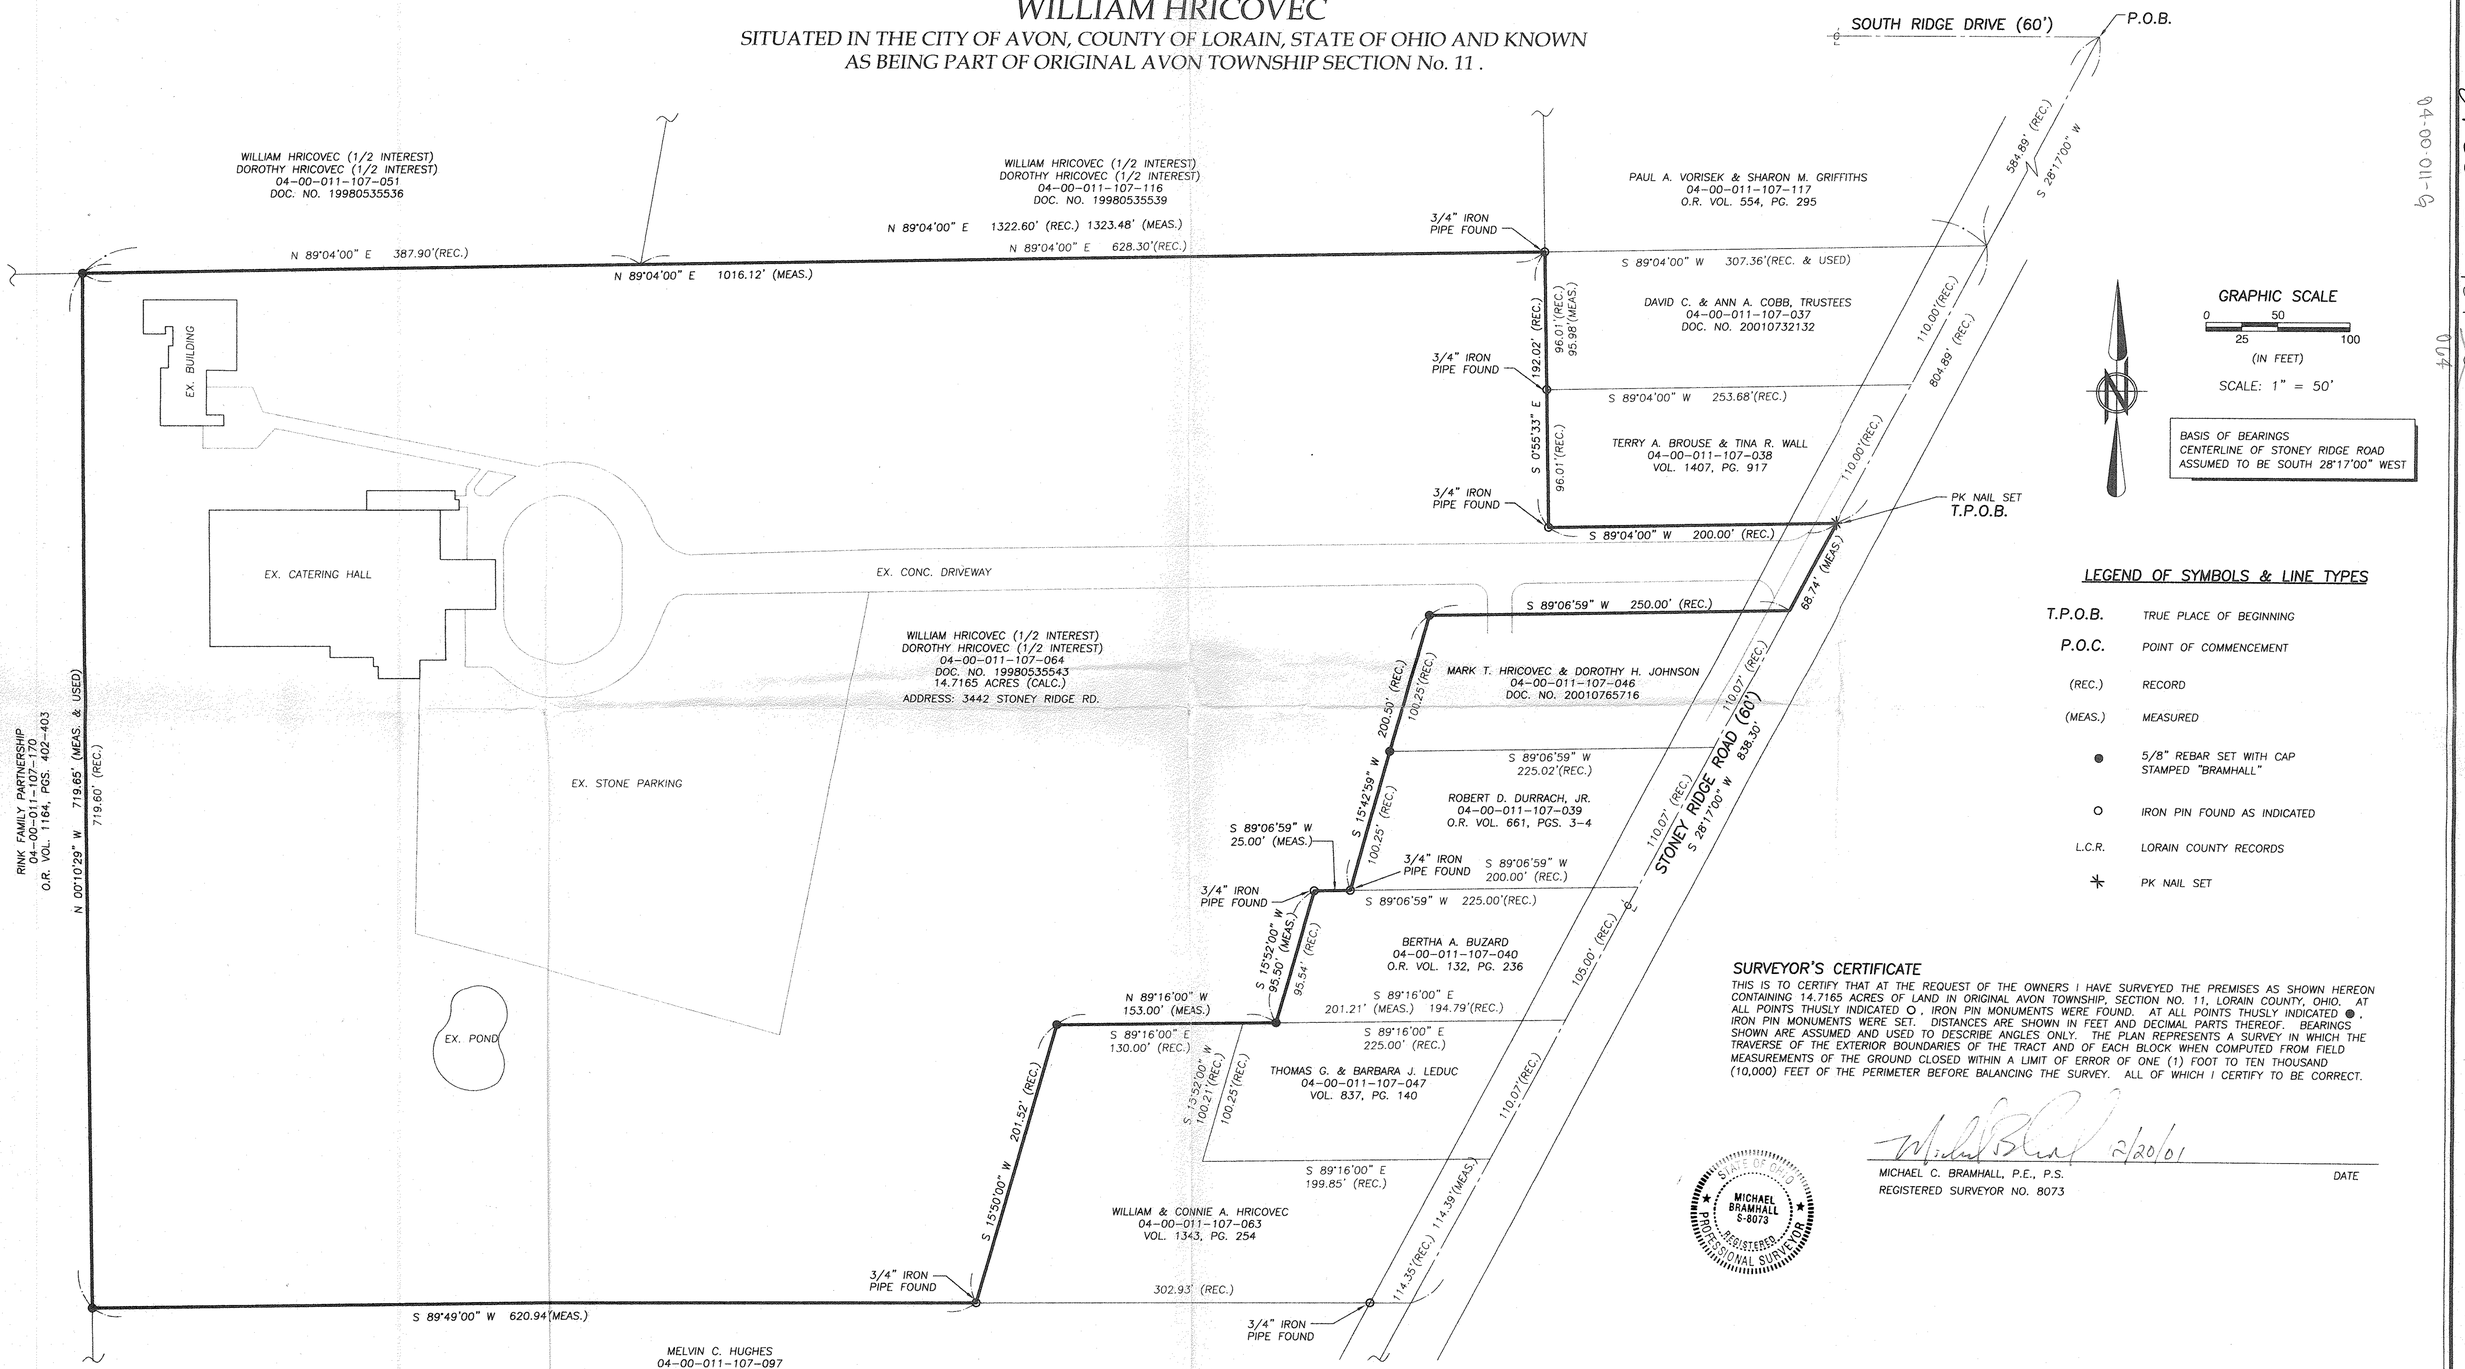


### SURVEYOR'S CERTIFICATE

THIS IS TO CERTIFY THAT AT THE REQUEST OF THE OWNERS I HAVE SURVEYED THE PREMISES AS SHOWN HEREON CONTAINING 14.7165 ACRES OF LAND IN ORIGINAL AVON TOWNSHIP, SECTION NO. 11, LORAIN COUNTY, OHIO. AT ALL POINTS THUSLY INDICATED ○ , IRON PIN MONUMENTS WERE FOUND. AT ALL POINTS THUSLY INDICATED ● , IRON PIN MONUMENTS WERE SET. DISTANCES ARE SHOWN IN FEET AND DECIMAL PARTS THEREOF. BEARINGS SHOWN ARE ASSUMED AND USED TO DESCRIBE ANGLES ONLY. THE PLAN REPRESENTS A SURVEY IN WHICH THE TRAVERSE OF THE EXTERIOR BOUNDARIES OF THE TRACT AND OF EACH BLOCK WHEN COMPUTED FROM FIELD MEASUREMENTS OF THE GROUND CLOSED WITHIN A LIMIT OF ERROR OF ONE (1) FOOT TO TEN THOUSAND (10,000) FEET OF THE PERIMETER BEFORE BALANCING THE SURVEY. ALL OF WHICH I CERTIFY TO BE CORRECT.

2/20/01

MICHAEL C. BRAMHALL, P.E., P.S. — DATE

REGISTERED SURVEYOR NO. 8073

STATE OF OHIO — MICHAEL BRAMHALL S-8073 — REGISTERED PROFESSIONAL SURVEYOR

| REVISION | DATE | BY | DESC: |
|---|---|---|---|
| | 11/12/01 | | ISSUE 0 |

DRAWN BY: BMM

CHECKED BY: MCB

BRAMHALL

ENGINEERING AND SURVEYING CO., INC.
37307 HARVEST DRIVE AVON, OHIO 44011
(440) 934 - 7878 (440) 934 - 7879 FAX
WWW.BRAMHALL-ENGINEERING.COM

SHEET 1 OF 1

JOB NO. 01-1136

J:\01136\ENGINEERING DRAWINGS\PRE-SURVEY MAP.DWG