EXHIBIT - REMAINDERS "10-C", "11-A2" & "11-A3"

SITUATED IN THE CITY OF NORTH RIDGEVILLE, COUNTY OF LORAIN, STATE OF OHIO, PART OF ORIGINAL RIDGEVILLE TOWNSHIP LOT NUMBER 32 OF THE LORAIN COUNTY PLAT RECORDS.

LINE	LENGTH	BEARING
L120	47.17'	S 51°32'32" W
L121	411.52'	N 61°43'51" W
L122	15.07'	N 37°18'16" E
L123	161.60'	N 49°12'56" W
L124	158.87'	N 47°30'26" W
L125	55.37'	N 37°31'23" E
L126	56.98'	N 34°17'01" E
L127	56.98'	N 31°12'11" E
L128	19.88'	N 28°56'58" E
L129	233.58'	N 70°45'37" E

LINE	LENGTH	BEARING
L130	124.04'	N 82°21'06" E
L131	44.58'	N 84°55'11" E
L132	44.58'	S 88°17'19" W
L133	44.58'	S 88°15'34" E
L134	44.58'	S 84°48'26" E
L135	44.59'	S 81°42'08" E
L136	145.03'	S 78°04'54" E
L137	39.54'	S 72°55'47" E
L138	39.54'	S 66°27'39" E
L139	39.54'	S 59°47'41" E
L140	93.40'	S 22°51'40" W
L141	95.00'	S 30°33'40" E
L142	95.00'	S 59°30'58" E
L143	95.00'	S 88°28'16" E
L144	95.00'	N 62°34'26" E
L145	43.68'	N 52°27'59" E

CURVE TABLE						
CURVE	LENGTH	RADIUS	TANGENT	DELTA	CHORD	CHORD BEARING
C100	21.77'	260.00'	10.89'	4°47'54"	21.77'	S04°41'28"W
C101	19.11'	170.00'	9.56'	6°26'24"	19.10'	N16°52'58"W
C102	14.41	530.00	7.21'	01°33'28"	14.40'	N81°58'47"E
C200	76.78'	500.00	38.47'	08°47'54"	76.71'	N85°36'02"E

APPROVED
LORAIN CO.
MAP DEPT.
DATE 10-6-10
PAGE MEADOW LAKES
BY R. MANNES
10-02113-D

07-00-033-114-014
-112-044
-028-101-164

Scan #45406

GRAPHIC SCALE
0 120 240
60
(IN FEET)
SCALE: 1" = 120'

BASIS OF BEARINGS:
A PORTION OF THE CENTERLINE OF BARRES ROAD
AS SURVEYED IN MAY OF 2005

LINE TABLE		
LINE	LENGTH	BEARING
L-17	50.90'	S04°52'15"E
L-18	29.72'	S18°32'23"E
L-19	44.35'	N30°24'02"W
L-20	19.09'	N74°32'35"E
L-21	39.15'	N71°52'08"E
L-22	48.53'	N68°38'58"E
L-23	34.20'	S18°32'23"E
L-35	40.87'	N82°04'50"E
L-36	18.04'	S28°47'11"E
L-37	66.42'	N82°04'50"E
L-53	20.00'	S74°32'35"W
L-57	15.00'	"DUE WEST"
L-59	5.00'	"DUE WEST"
L-65	38.33'	S29°13'17"E

LINE TABLE		
LINE	LENGTH	BEARING
L147	160.68	N84°39'03"W
L148	87.41	N03°04'11"E
L149	8.33	N84°50'40"W
L150	78.81	S87°29'31"W
L151	17.78	N83°16'54"W
L152	56.93	N44°52'39"W
L153	47.36	N77°21'12"W
L154	60.41	N78°47'00"W
L155	83.15	N82°01'37"W
L156	42.81	S01°07'56"E
L157	90.82	S29°43'43"E
L158	98.68	S57°30'27"E
L159	95.00	S87°38'19"E
L160	36.55	N63°07'30"E
L161	72.51	N56°15'56"E
L162	78.75	N35°32'59"E
L163	29.98	N82°21'06"E
L164	120.71	S07°38'54"E
L165	86.14	N72°10'23"E
L166	74.97	S00°04'42"E
L167	181.31	S10°26'37"W
L168	130.00	S28°16'09"W
L169	55.14	N61°11'57"W
L170	15.88	N56°16'02"W
L171	13.24	S68°11'14"W
L172	15.58	N89°41'28"E
L173	10.47	S00°19'05"W
L174	3.44	N83°59'43"E
L175	123.83	N83°59'43"E
L176	110.49	N22°48'58"W
L177	10.00	N53°35'54"W
L178	7.69	N53°35'54"W
L179	15.59	S24°50'35"E

TABLE OF OWNERSHIP			
A	07-00-028-101-013 DENNIS & WANDA QUEEN	C	07-00-028-101-011 CARL D. & BARBARA JEAN ENGEL
B	07-00-028-101-012 FERNANDO OLIVA & ROMANKA R. OLIVA	D	07-00-028-101-009 MARIE COSTIN

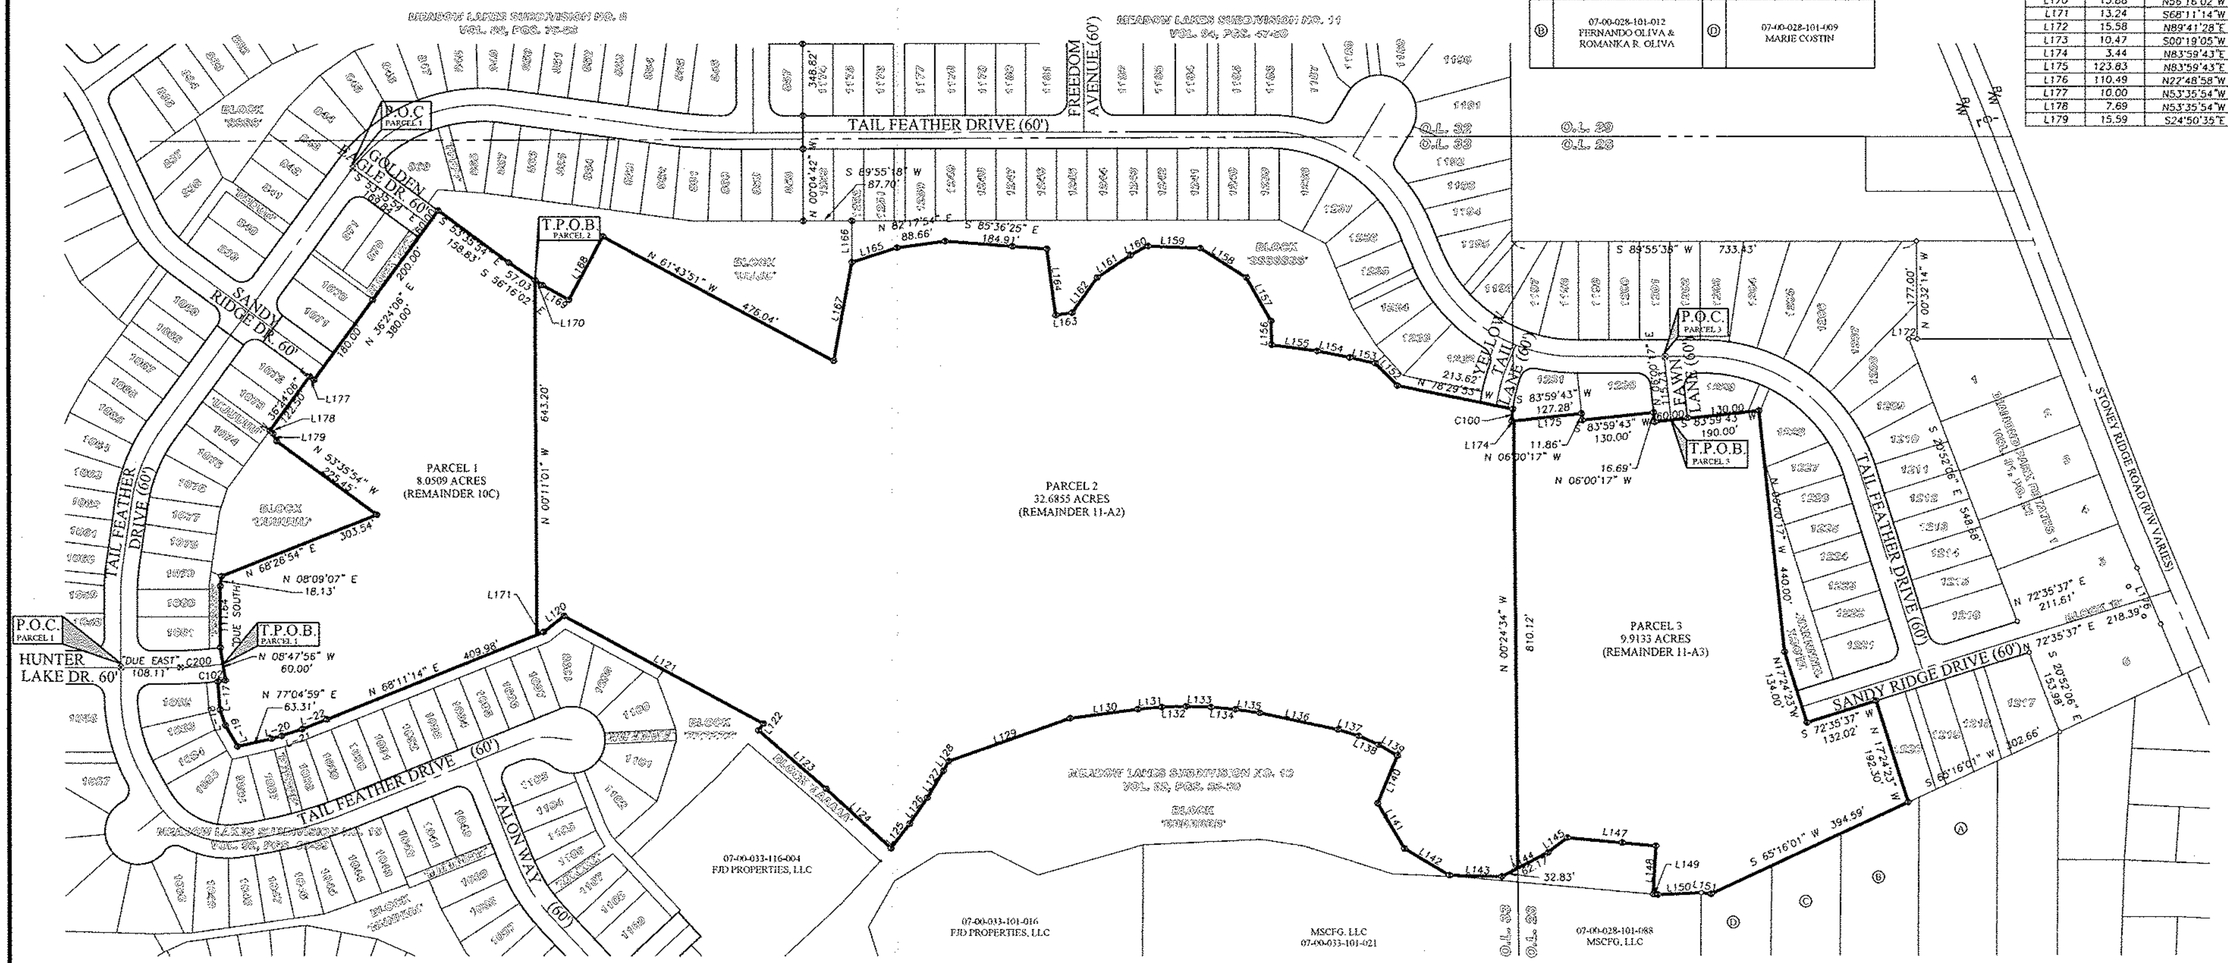

REVISION	DATE	BY	DESCRIPTION
	6-24-10	MCB	ISSUE FOR REVIEW

DRAWN BY: BMM
CHECKED BY: MCB

BRAMHALL
ENGINEERING AND SURVEYING CO., INC.
801 MOORE ROAD AVON, OHIO 44011
(440) 934 - 7878 (440) 934 - 7879 FAX

PREPARED FOR:
FJD PROPERTIES, LLC
37000 CENTER RIDGE RD.
NORTH RIDGEVILLE, OHIO 44039

EXHIBIT
REMAINDERS "10-C", "11-A2" & "11-A3"
CITY OF NORTH RIDGEVILLE, COUNTY OF LORAIN, STATE OF OHIO

SHEET 1 OF 1
JOB NO. 06-2430-13-U